

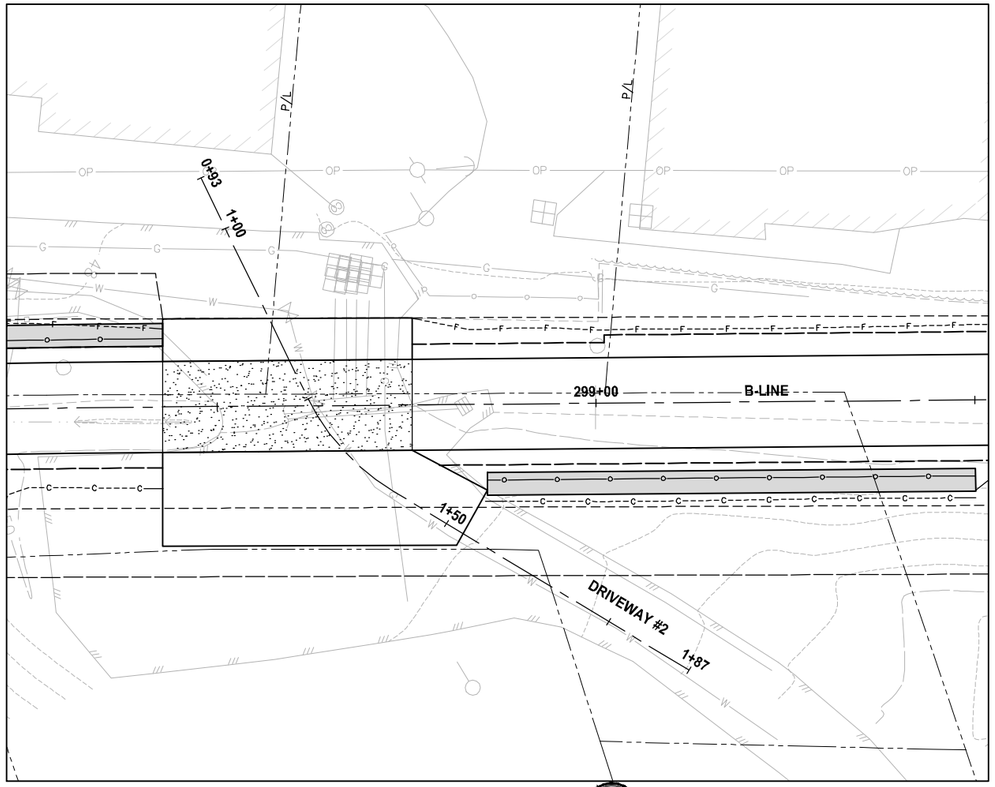



PLAN
SCALE IN FEET
0 10 20

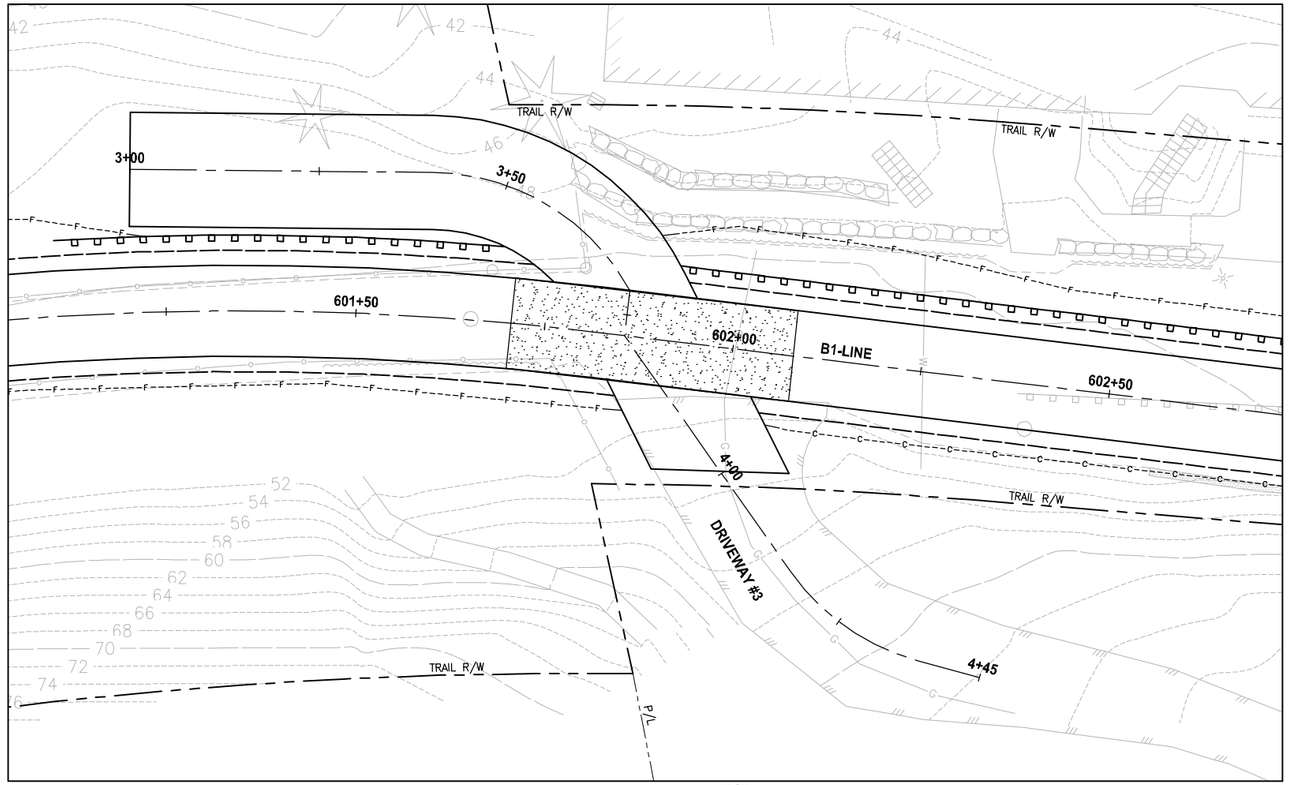

PLAN
SCALE IN FEET
0 10 20

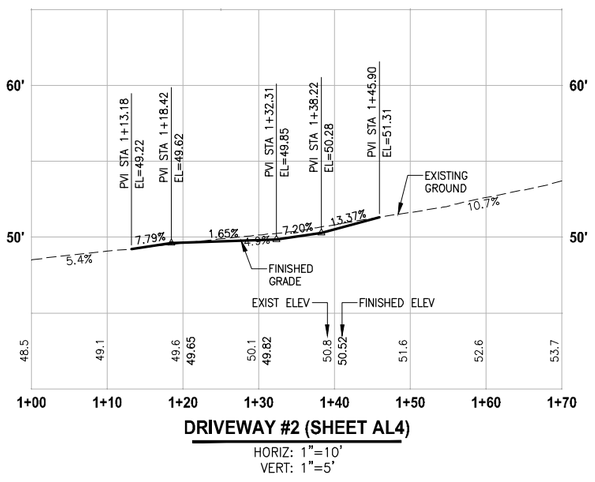

DRIVEWAY #2 (SHEET AL4)
HORIZ: 1"=10'
VERT: 1"=5'

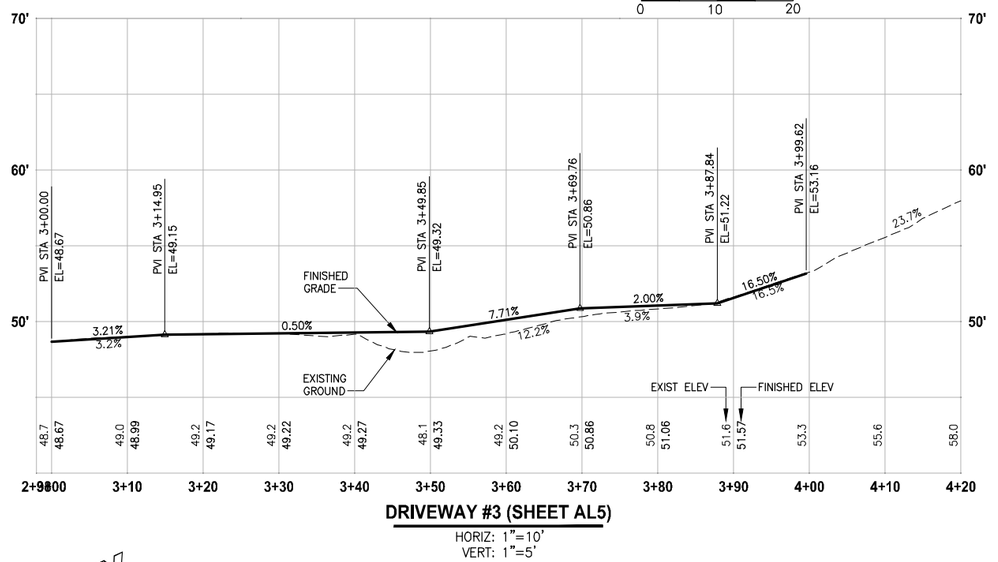

DRIVEWAY #3 (SHEET AL5)
HORIZ: 1"=10'
VERT: 1"=5'

NOTE:

1. DETAILED GRADING FOR DRIVEWAYS ARE NOT COMPLETE YET. PAVING LIMITS ARE SUBJECT TO CHANGE.

LEGEND:

- PATTERNED CONCRETE DRIVEWAY
- HMA
- GRAVEL DRIVEWAY
- DRIVEWAY REMOVAL

CITY OF SAMMAMISH APPROVAL	
City Engineer	Date
Community Development	Date

REVISED 60 % REVIEW SUBMITTAL
NOT FOR CONSTRUCTION

	REVISIONS	DATE	BY

DESIGNED M. TSUN
DRAWN B. PURGANAN
CHECKED P. JOHANNESSEN
APPROVED Y. HO

ONE INCH AT FULL SCALE. IF NOT, SCALE ACCORDINGLY
FILE NAME BL1521075P19T03DP-01
JOB No. 554-1521-075 P19 T03
DATE JULY 2017

PRELIMINARY
YAMMIE Y. HO · STATE OF WASHINGTON · 40829 · REGISTERED PROFESSIONAL ENGINEER

Parametrix
ENGINEERING . PLANNING . ENVIRONMENTAL SCIENCES
719 2ND AVENUE, SUITE 200 | SEATTLE, WA 98104
P 206.394.3700
WWW.PARAMETRIX.COM


PROJECT NAME
EAST LAKE SAMMAMISH
MASTER PLAN TRAIL
SOUTH SAMMAMISH SEGMENT B
SAMMAMISH, WA

DRIVEWAY PLAN AND PROFILE


SHEET NO.
106 OF 158

DP1


LAYOUT: DP1 PATH: U:\PSO\Projects\Clients\1521-KingCo\554-1521-075-ELST\99Svcs\CADD\Phase 19\T03 Civil\Dwg\ PLOTTED BY: purgabut DATE: Friday, July 07, 2017 5:25:19 PM

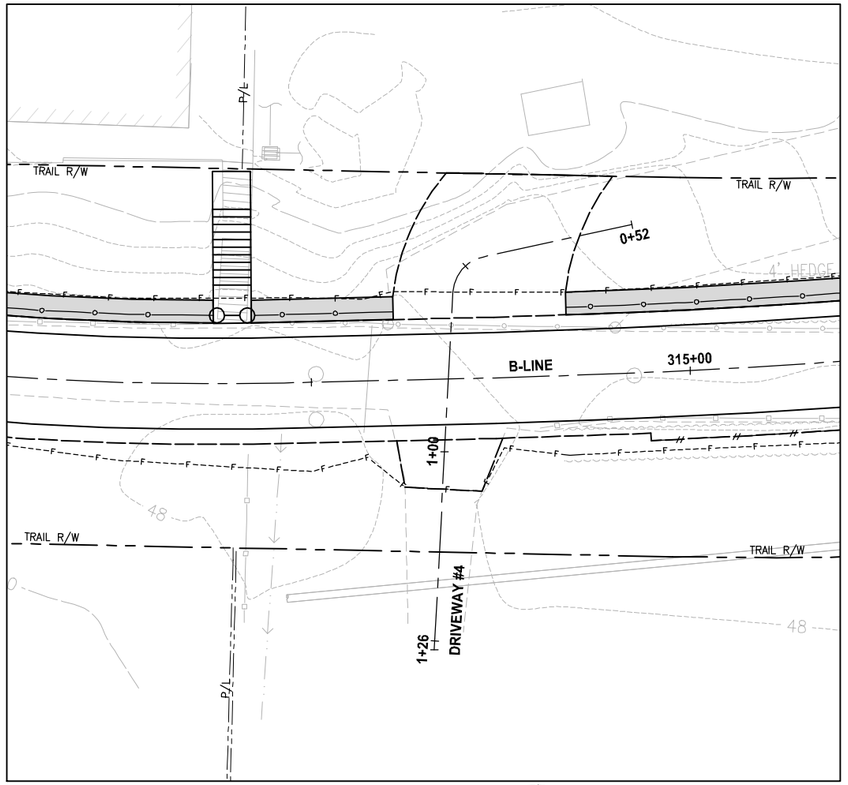

PLAN
SCALE IN FEET
0 10 20

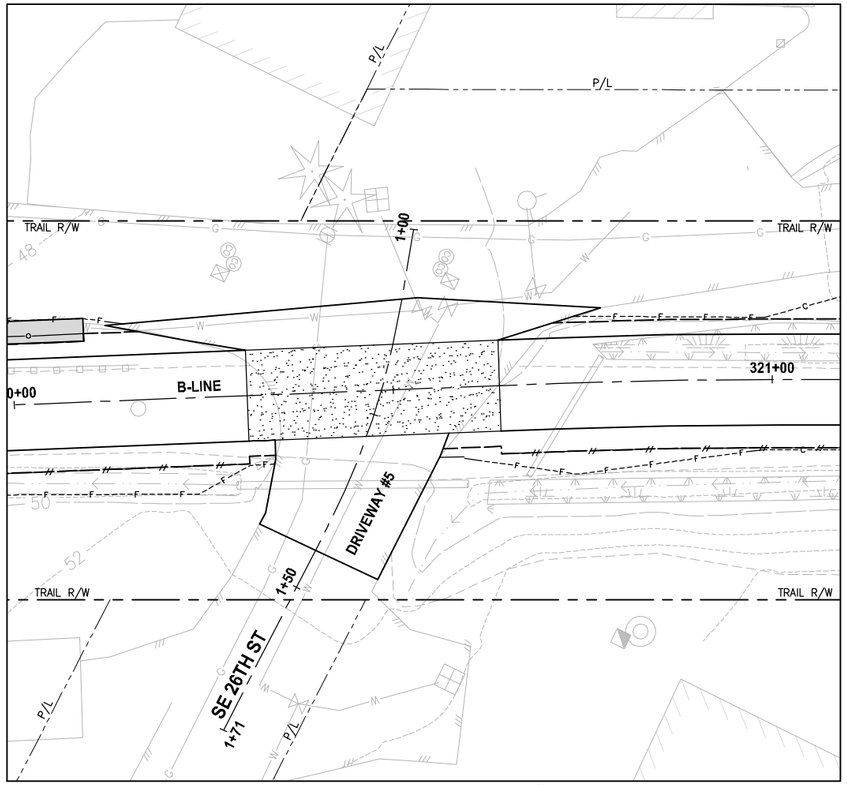

PLAN
SCALE IN FEET
0 10 20

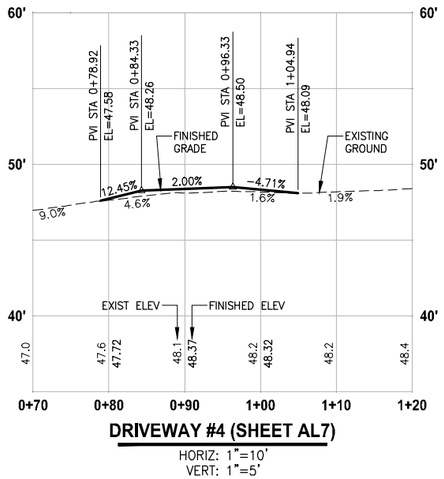

DRIVEWAY #4 (SHEET AL7)
HORIZ: 1"=10'
VERT: 1"=5'



DRIVEWAY #5 (SHEET AL9)
HORIZ: 1"=10'
VERT: 1"=5'

NOTE:

1. DETAILED GRADING FOR DRIVEWAYS ARE NOT COMPLETE YET. PAVING LIMITS ARE SUBJECT TO CHANGE.

LEGEND:

- PATTERNED CONCRETE DRIVEWAY
- HMA
- GRAVEL DRIVEWAY
- DRIVEWAY REMOVAL

CITY OF SAMMAMISH APPROVAL	
City Engineer	Date
Community Development	Date

REVISED 60 % REVIEW SUBMITTAL
NOT FOR CONSTRUCTION

	REVISIONS	DATE	BY

DESIGNED M. TSUN
DRAWN B. PURGANAN
CHECKED P. JOHANNESSEN
APPROVED Y. HO

ONE INCH AT FULL SCALE. IF NOT, SCALE ACCORDINGLY

FILE NAME BL1521075P19T03DP-01
JOB No. 554-1521-075 P19 T03
DATE JULY 2017

PRELIMINARY
YAMMIE Y. HO — STATE OF WASHINGTON — 40829 — REGISTERED PROFESSIONAL ENGINEER

Parametrix
ENGINEERING . PLANNING . ENVIRONMENTAL SCIENCES
719 2ND AVENUE, SUITE 200 | SEATTLE, WA 98104
P 206.394.3700
WWW.PARAMETRIX.COM


PROJECT NAME
EAST LAKE SAMMAMISH
MASTER PLAN TRAIL
SOUTH SAMMAMISH SEGMENT B
SAMMAMISH, WA

DRIVEWAY PLAN AND PROFILE


SHEET NO.
107 OF 158

DP2


PATH: U:\PSO\Projects\Clients\1521-KingCo\554-1521-075-ELST\99Svcs\CADD\Phase 19\T03 Civil\Dwg\
PLOTTED BY: purganbut DATE: Friday, July 07, 2017 5:25:43 PM
LAYOUT: DP2

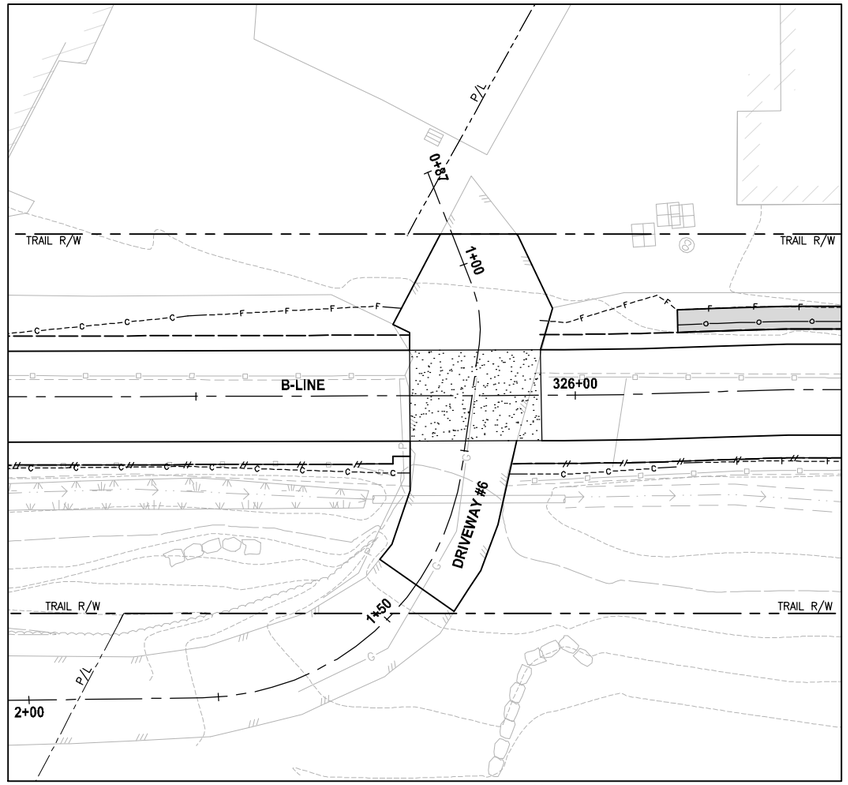


PLAN
SCALE IN FEET
0 10 20

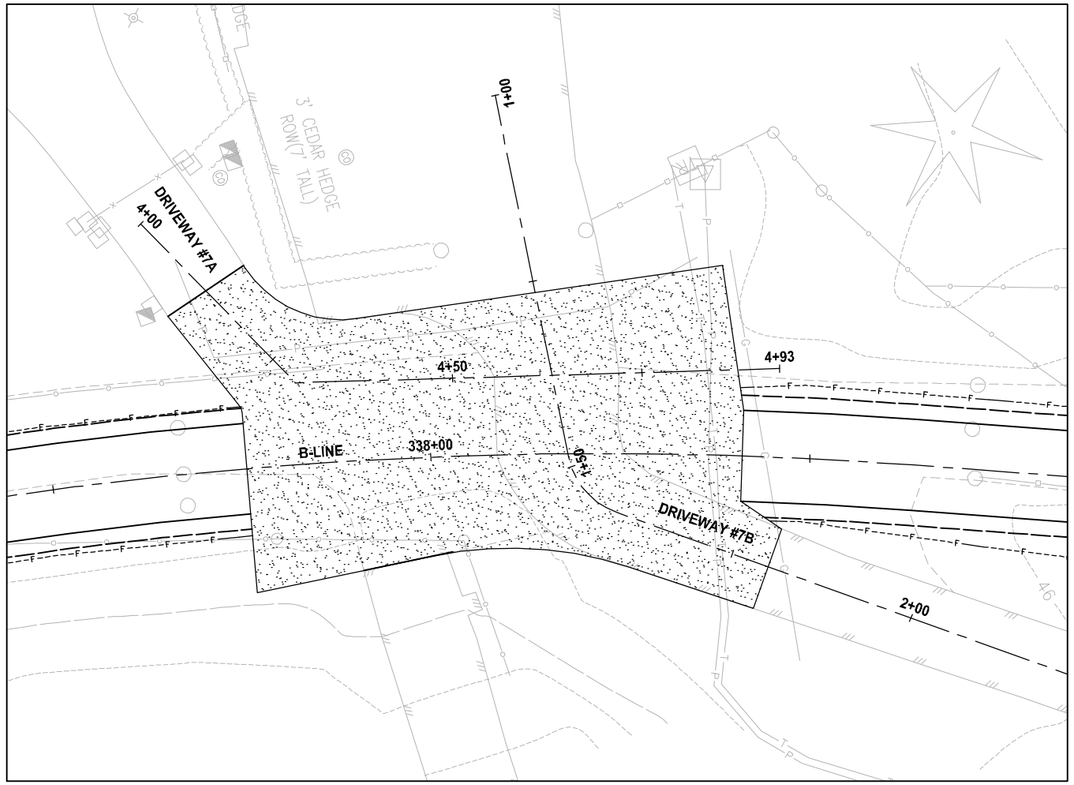


PLAN
SCALE IN FEET
0 10 20

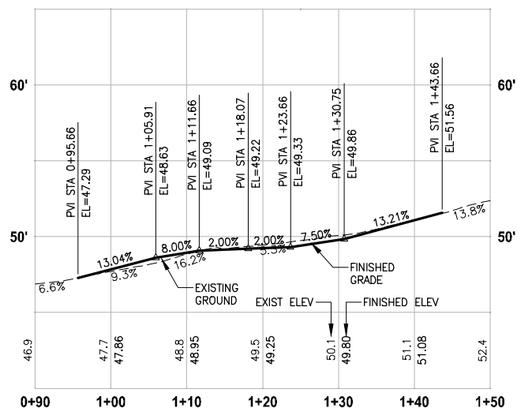

DRIVEWAY #6 (SHEET AL10)
HORIZ: 1"=10'
VERT: 1"=5'

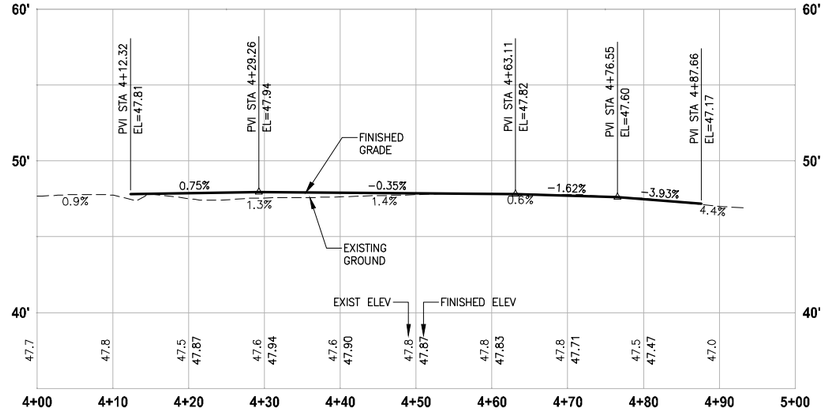

DRIVEWAY #7A (SHEET AL12)
HORIZ: 1"=10'
VERT: 1"=5'

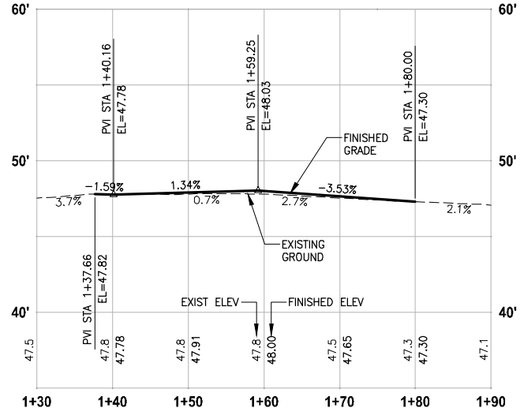

DRIVEWAY #7B (SHEET AL12)
HORIZ: 1"=10'
VERT: 1"=5'

NOTE:

1. DETAILED GRADING FOR DRIVEWAYS ARE NOT COMPLETE YET. PAVING LIMITS ARE SUBJECT TO CHANGE.

LEGEND:

- PATTERNED CONCRETE DRIVEWAY
- HMA
- GRAVEL DRIVEWAY
- DRIVEWAY REMOVAL

CITY OF SAMMAMISH APPROVAL	
City Engineer	Date
Community Development	Date

REVISED 60 % REVIEW SUBMITTAL
NOT FOR CONSTRUCTION

	REVISIONS	DATE	BY

DESIGNED M. TSUN
DRAWN B. PURGANAN
CHECKED P. JOHANNESSEN
APPROVED Y. HO

ONE INCH AT FULL SCALE. IF NOT, SCALE ACCORDINGLY
FILE NAME BL1521075P19T03DP-01
JOB No. 554-1521-075 P19 T03
DATE JULY 2017

PRELIMINARY
YAMMIE Y. HO — STATE OF WASHINGTON — 40829 — REGISTERED PROFESSIONAL ENGINEER

Parametrix
ENGINEERING . PLANNING . ENVIRONMENTAL SCIENCES
719 2ND AVENUE, SUITE 200 | SEATTLE, WA 98104
P 206.394.3700
WWW.PARAMETRIX.COM


PROJECT NAME
EAST LAKE SAMMAMISH
MASTER PLAN TRAIL
SOUTH SAMMAMISH SEGMENT B
SAMMAMISH, WA

DRIVEWAY PLAN AND PROFILE

SHEET NO.
108 OF 158

DP3


PATH: U:\PSO\Projects\Clients\1521-KingCo\554-1521-075-ELST\99Svcs\CADD\Phase 19\T03 Civil\Dwg\
PLOTTED BY: purgabut DATE: Friday, July 07, 2017 5:26:09 PM
LAYOUT: DP3

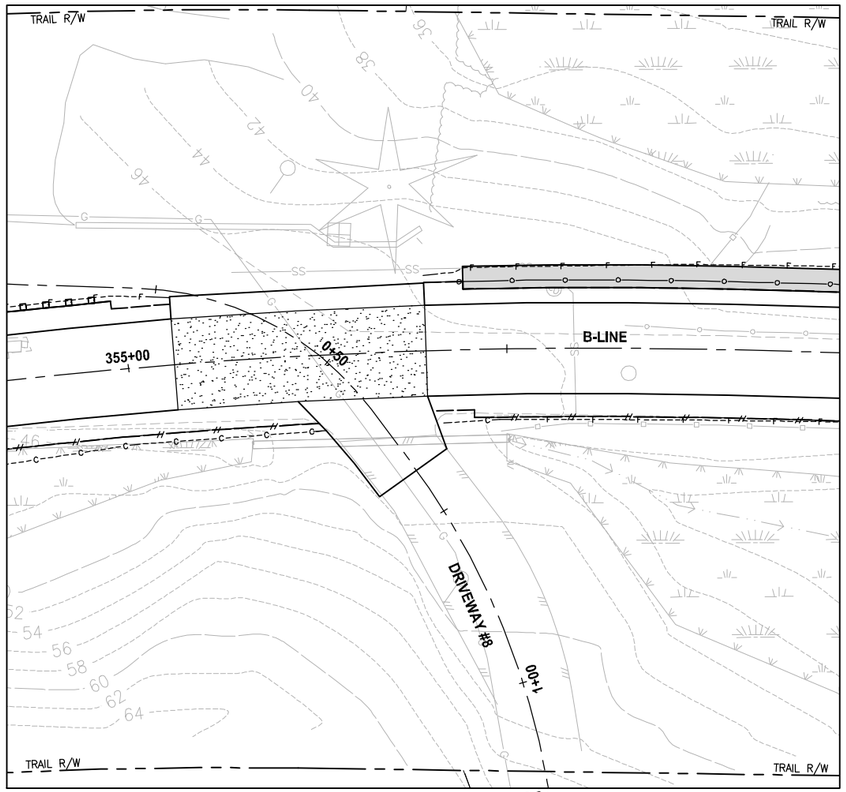

PLAN

SCALE IN FEET

0 10 20

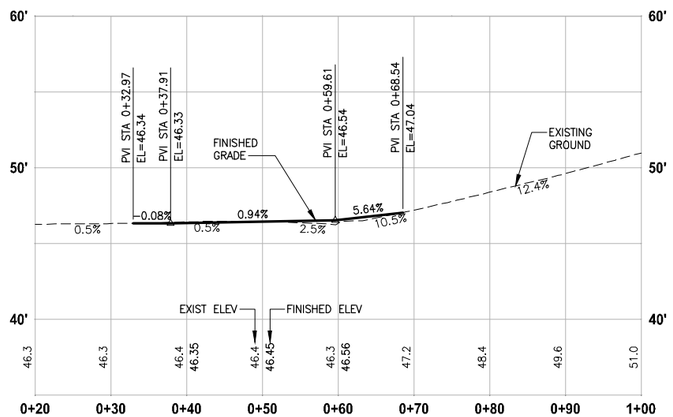

DRIVEWAY #8 (SHEET AL16)

HORIZ: 1"=10'
VERT: 1"=5'

NOTE:

1. DETAILED GRADING FOR DRIVEWAYS ARE NOT COMPLETE YET. PAVING LIMITS ARE SUBJECT TO CHANGE.

LEGEND:

- PATTERNED CONCRETE DRIVEWAY
- HMA
- GRAVEL DRIVEWAY
- DRIVEWAY REMOVAL

CITY OF SAMMAMISH APPROVAL	
City Engineer	Date
Community Development	Date

REVISED 60 % REVIEW SUBMITTAL
NOT FOR CONSTRUCTION

	REVISIONS	DATE	BY

DESIGNED M. TSUN
DRAWN B. PURGANAN
CHECKED P. JOHANNESSEN
APPROVED Y. HO

ONE INCH AT FULL SCALE. IF NOT, SCALE ACCORDINGLY

FILE NAME BL1521075P19T03DP-01
JOB No. 554-1521-075 P19 T03
DATE JULY 2017

PRELIMINARY
YAMMIE Y. HO
STATE OF WASHINGTON
40829
REGISTERED PROFESSIONAL ENGINEER

Parametrix
ENGINEERING . PLANNING . ENVIRONMENTAL SCIENCES
719 2ND AVENUE, SUITE 200 | SEATTLE, WA 98104
P 206.394.3700
WWW.PARAMETRIX.COM


PROJECT NAME
EAST LAKE SAMMAMISH
MASTER PLAN TRAIL
SOUTH SAMMAMISH SEGMENT B
SAMMAMISH, WA

DRIVEWAY PLAN AND PROFILE


SHEET NO. 109 OF 158

DP4


PATH: U:\PSO\Projects\Clients\1521-KingCo\554-1521-075-ELST\99Svcs\CADD\Phase 19\T03 Civil\Dwg\
PLOTTED BY: purgabut DATE: Friday, July 07, 2017 5:26:24 PM
LAYOUT: DP4

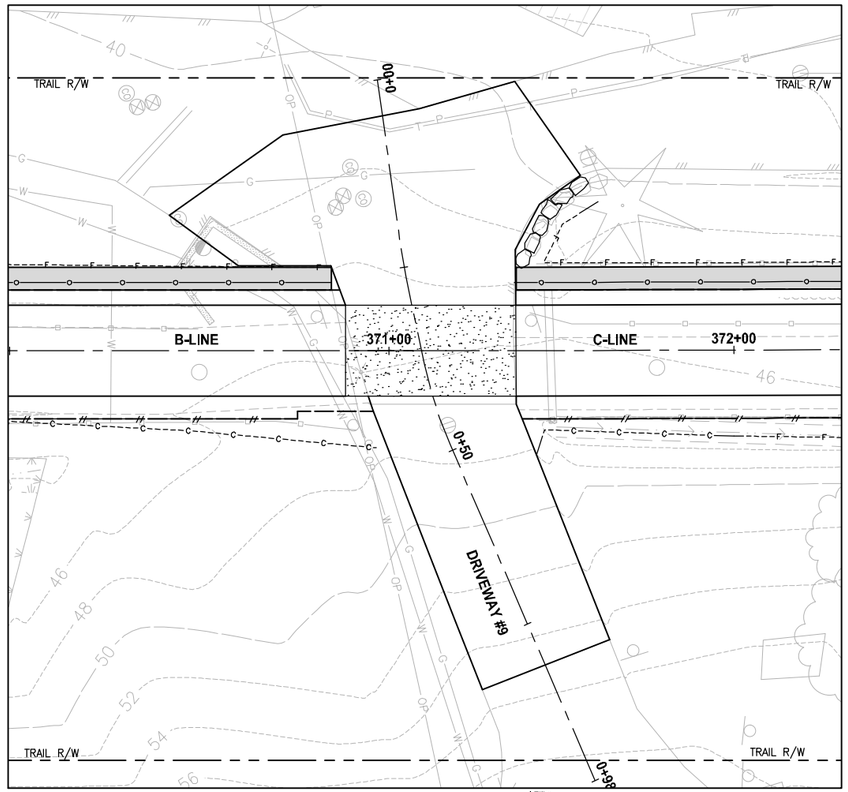

PLAN
SCALE IN FEET
0 10 20

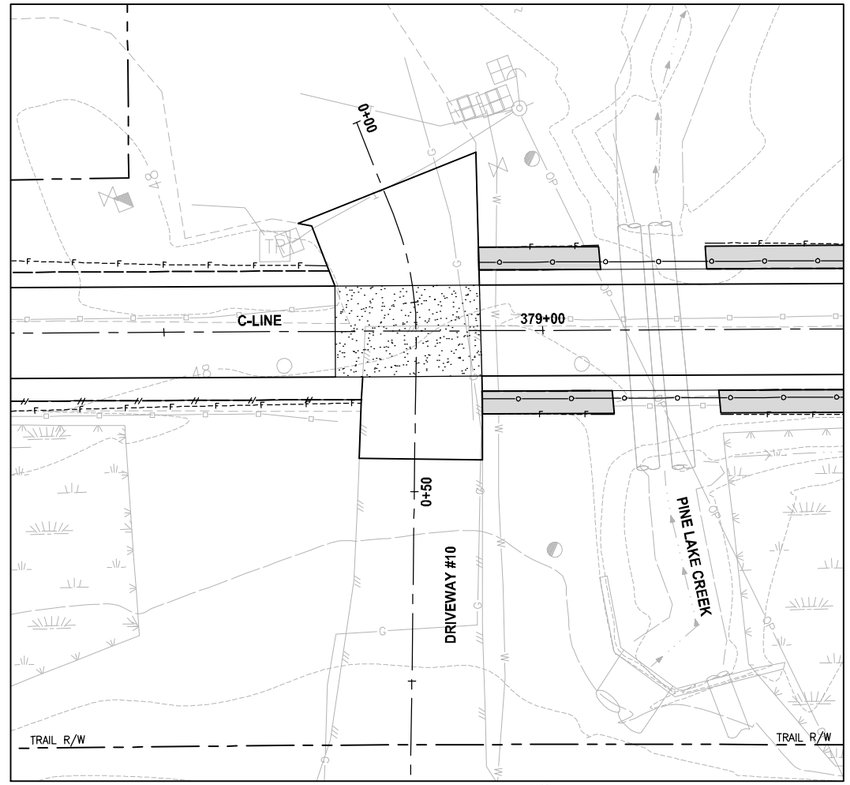


PLAN
SCALE IN FEET
0 10 20

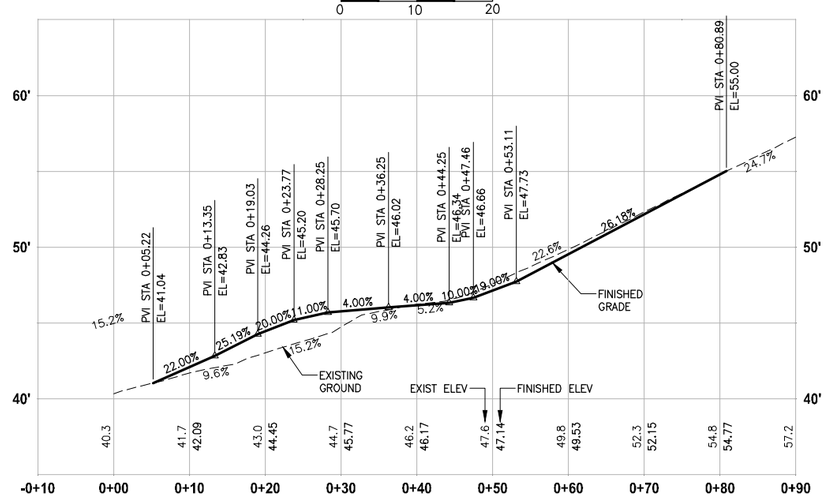

DRIVEWAY #9 (SHEET AL19)

HORIZ: 1"=10'
VERT: 1"=5'

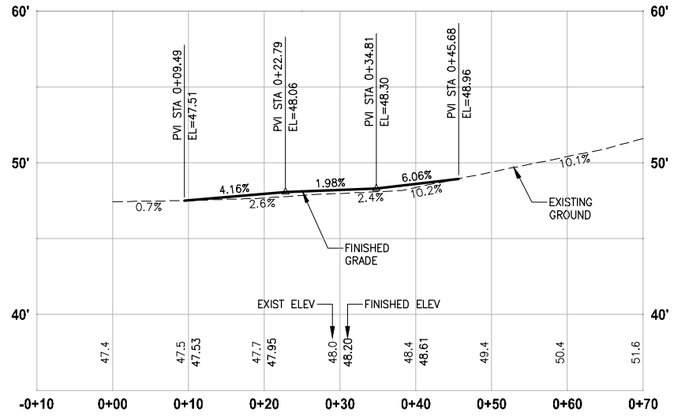

DRIVEWAY #10 (SHEET AL20)

HORIZ: 1"=10'
VERT: 1"=5'

NOTE:

1. DETAILED GRADING FOR DRIVEWAYS ARE NOT COMPLETE YET. PAVING LIMITS ARE SUBJECT TO CHANGE.

LEGEND:

- PATTERNED CONCRETE DRIVEWAY
- HMA
- GRAVEL DRIVEWAY
- DRIVEWAY REMOVAL

CITY OF SAMMAMISH APPROVAL	
City Engineer	Date
Community Development	Date

REVISED 60 % REVIEW SUBMITTAL
NOT FOR CONSTRUCTION

	REVISIONS	DATE	BY

DESIGNED M. TSUN
DRAWN B. PURGANAN
CHECKED P. JOHANNESSEN
APPROVED Y. HO

ONE INCH AT FULL SCALE. IF NOT, SCALE ACCORDINGLY

FILE NAME BL1521075P19T03DP-02
JOB No. 554-1521-075 P19 T03
DATE JULY 2017

YAMMIE Y. HO — STATE OF WASHINGTON — 40829 — REGISTERED PROFESSIONAL ENGINEER

PRELIMINARY

Parametrix
ENGINEERING . PLANNING . ENVIRONMENTAL SCIENCES
719 2ND AVENUE, SUITE 200 | SEATTLE, WA 98104
P 206.394.3700
WWW.PARAMETRIX.COM


PROJECT NAME
EAST LAKE SAMMAMISH
MASTER PLAN TRAIL
SOUTH SAMMAMISH SEGMENT B
SAMMAMISH, WA

DRIVEWAY PLAN AND PROFILE


SHEET NO.
110 OF 158

DP5

PATH: U:\PSO\Projects\Clients\1521-KingCo\554-1521-075-ELST\99Svcs\CADD\Phase 19\T03 Civil\Dwg\
PLOTTED BY: purganbut DATE: Friday, July 07, 2017 5:27:34 PM
LAYOUT: DP5

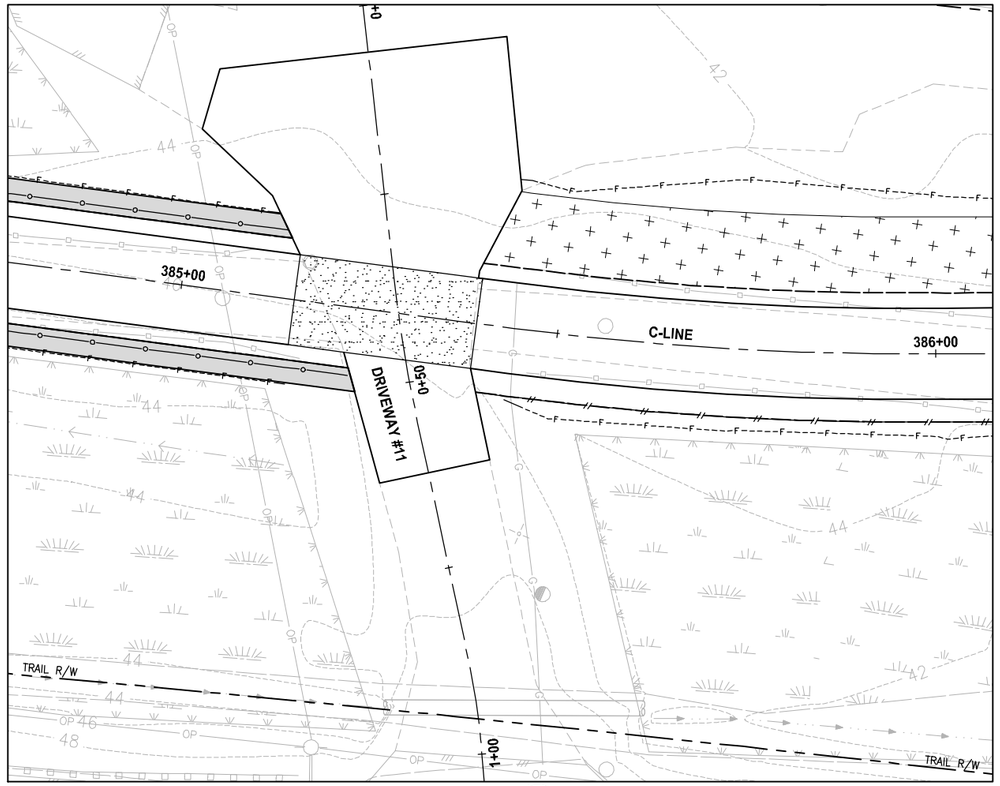

PLAN
SCALE IN FEET
0 10 20

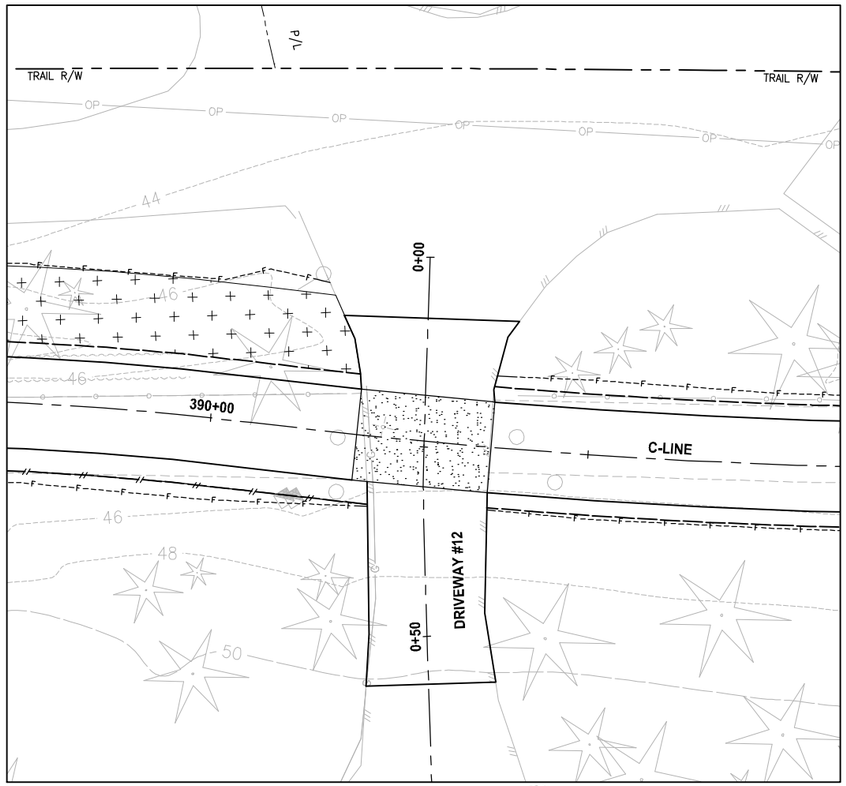


PLAN
SCALE IN FEET
0 10 20

NOTE:

1. DETAILED GRADING FOR DRIVEWAYS ARE NOT COMPLETE YET. PAVING LIMITS ARE SUBJECT TO CHANGE.


LEGEND:

- PATTERNED CONCRETE DRIVEWAY
- HMA
- GRAVEL DRIVEWAY
- DRIVEWAY REMOVAL

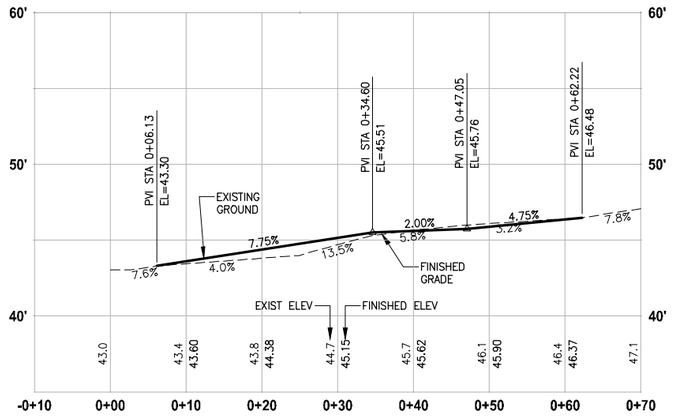

DRIVEWAY #11 (SHEET AL22)

HORIZ: 1"=10'
VERT: 1"=5'

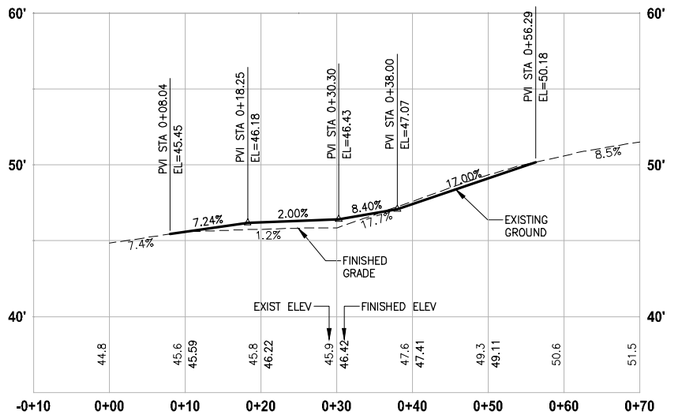

DRIVEWAY #12 (SHEET AL23)

HORIZ: 1"=10'
VERT: 1"=5'

CITY OF SAMMAMISH APPROVAL	
City Engineer	Date
Community Development	Date

REVISED 60 % REVIEW SUBMITTAL
NOT FOR CONSTRUCTION

	REVISIONS	DATE	BY

DESIGNED M. TSUN
DRAWN B. PURGANAN
CHECKED P. JOHANNESSEN
APPROVED Y. HO

ONE INCH AT FULL SCALE. IF NOT, SCALE ACCORDINGLY

FILE NAME BL1521075P19T03DP-02
JOB No. 554-1521-075 P19 T03
DATE JULY 2017

YAMMIE Y. HO — STATE OF WASHINGTON — 40829 — REGISTERED PROFESSIONAL ENGINEER

PRELIMINARY

Parametrix
ENGINEERING . PLANNING . ENVIRONMENTAL SCIENCES
719 2ND AVENUE, SUITE 200 | SEATTLE, WA 98104
P 206.394.3700
WWW.PARAMETRIX.COM


PROJECT NAME
EAST LAKE SAMMAMISH
MASTER PLAN TRAIL
SOUTH SAMMAMISH SEGMENT B
SAMMAMISH, WA

DRIVEWAY PLAN AND PROFILE

SHEET NO.
111 OF 158

DP6


PATH: U:\PSO\Projects\Clients\1521-KingCo\554-1521-075-ELST\99Svcs\CADD\Phase 19\T03 Civil\Dwg\
PLOTTED BY: purganbut DATE: Friday, July 07, 2017 5:27:59 PM
LAYOUT: DP6

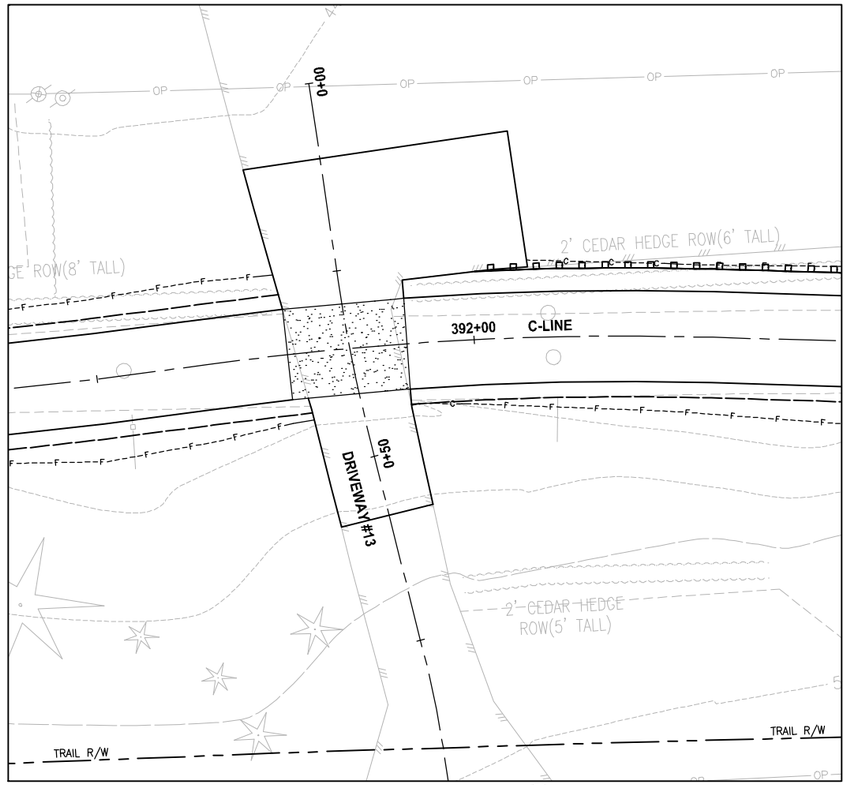

PLAN

SCALE IN FEET


0 10 20

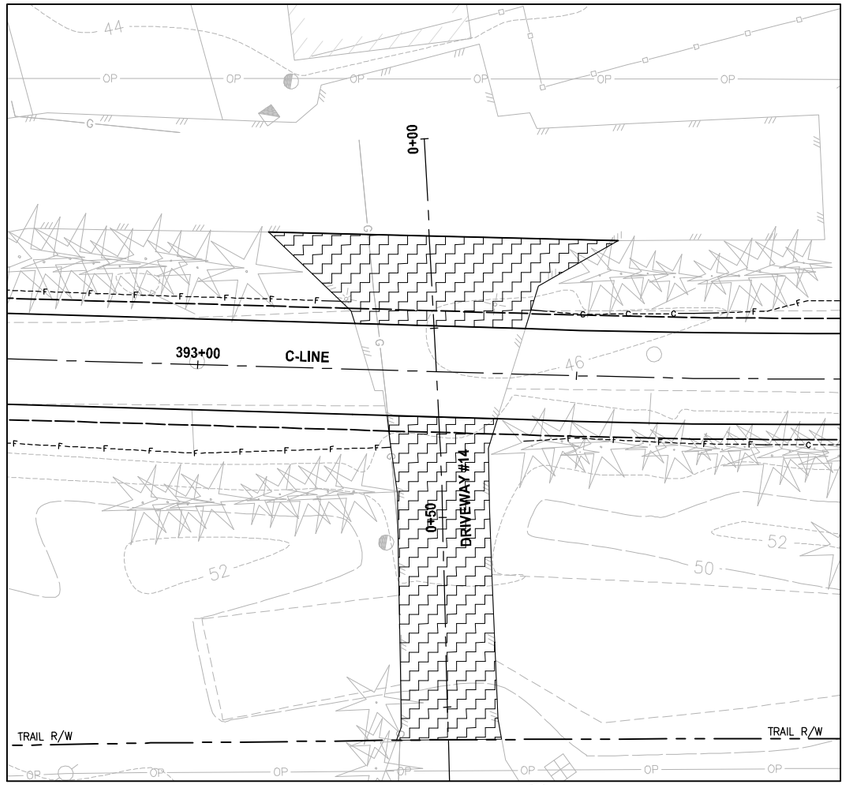

PLAN

SCALE IN FEET

0 10 20

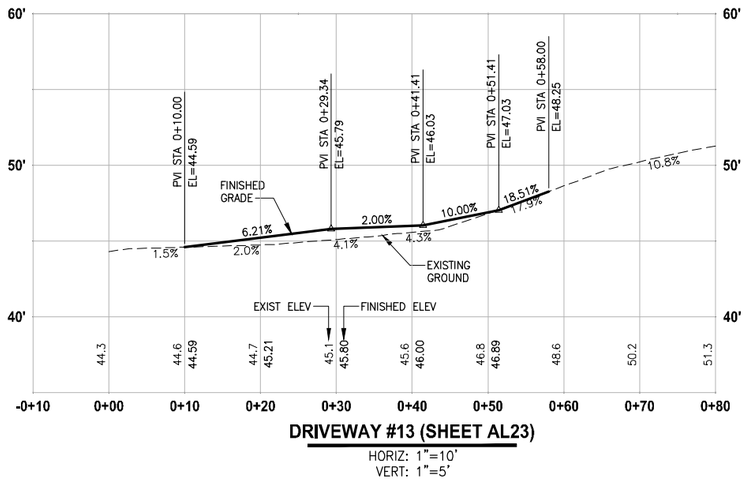

DRIVEWAY #13 (SHEET AL23)

HORIZ: 1"=10'
VERT: 1"=5'

NOTE:

1. DETAILED GRADING FOR DRIVEWAYS ARE NOT COMPLETE YET. PAVING LIMITS ARE SUBJECT TO CHANGE.

LEGEND:

- PATTERNED CONCRETE DRIVEWAY
- HMA
- GRAVEL DRIVEWAY
- DRIVEWAY REMOVAL

CITY OF SAMMAMISH APPROVAL	
City Engineer	Date
Community Development	Date

REVISED 60 % REVIEW SUBMITTAL
NOT FOR CONSTRUCTION

	REVISIONS	DATE	BY

DESIGNED M. TSUN
DRAWN B. PURGANAN
CHECKED P. JOHANNESSEN
APPROVED Y. HO

ONE INCH AT FULL SCALE. IF NOT, SCALE ACCORDINGLY

FILE NAME BL1521075P19T03DP-02
JOB No. 554-1521-075 P19 T03
DATE JULY 2017

YAMMIE Y. HO — STATE OF WASHINGTON — 40829 — REGISTERED PROFESSIONAL ENGINEER

PRELIMINARY

Parametrix
ENGINEERING . PLANNING . ENVIRONMENTAL SCIENCES
719 2ND AVENUE, SUITE 200 | SEATTLE, WA 98104
P 206.394.3700
WWW.PARAMETRIX.COM


PROJECT NAME
EAST LAKE SAMMAMISH
MASTER PLAN TRAIL
SOUTH SAMMAMISH SEGMENT B
SAMMAMISH, WA

DRIVEWAY PLAN AND PROFILE


SHEET NO. 112 OF 158

DP7


PATH: U:\PSO\Projects\Clients\1521-KingCo\554-1521-075-ELST\99Svcs\CADD\Phase 19\T03 Civil\Dwg\
PLOTTED BY: purganb DATE: Friday, July 07, 2017 5:28:22 PM
LAYOUT: DP7

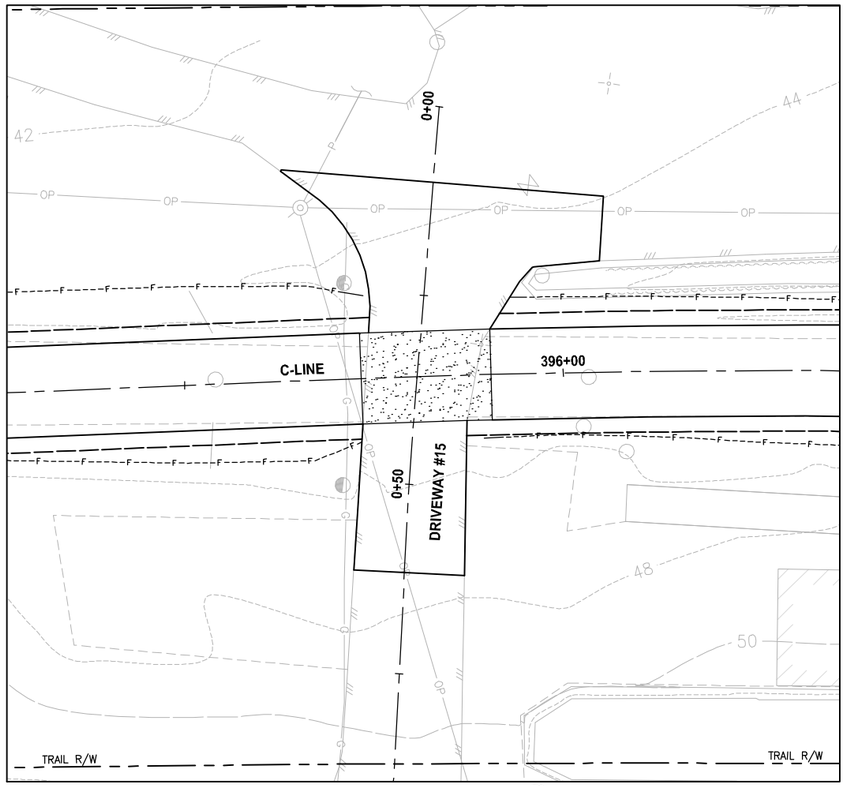

PLAN
SCALE IN FEET
0 10 20

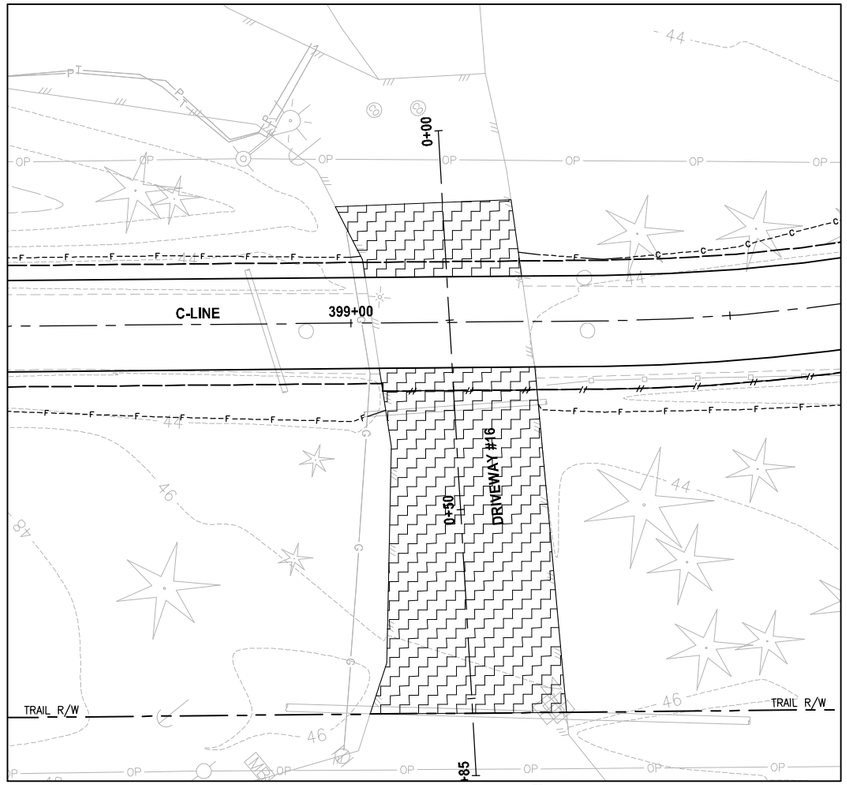

PLAN
SCALE IN FEET
0 10 20

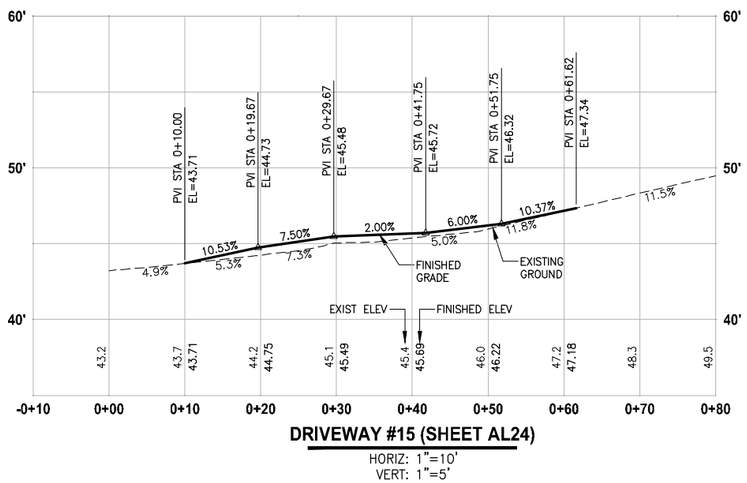

DRIVEWAY #15 (SHEET AL24)
HORIZ: 1"=10'
VERT: 1"=5'

NOTE:

1. DETAILED GRADING FOR DRIVEWAYS ARE NOT COMPLETE YET. PAVING LIMITS ARE SUBJECT TO CHANGE.

LEGEND:

- PATTERNED CONCRETE DRIVEWAY
- HMA
- GRAVEL DRIVEWAY
- DRIVEWAY REMOVAL

CITY OF SAMMAMISH APPROVAL	
City Engineer	Date
Community Development	Date

REVISED 60 % REVIEW SUBMITTAL
NOT FOR CONSTRUCTION

	REVISIONS	DATE	BY

DESIGNED M. TSUN
DRAWN B. PURGANAN
CHECKED P. JOHANNESSEN
APPROVED Y. HO

ONE INCH AT FULL SCALE. IF NOT, SCALE ACCORDINGLY

FILE NAME BL1521075P19T03DP-02
JOB No. 554-1521-075 P19 T03
DATE JULY 2017

YAMMIE Y. HO — STATE OF WASHINGTON — 40829 — REGISTERED PROFESSIONAL ENGINEER

PRELIMINARY

Parametrix
ENGINEERING . PLANNING . ENVIRONMENTAL SCIENCES
719 2ND AVENUE, SUITE 200 | SEATTLE, WA 98104
P 206.394.3700
WWW.PARAMETRIX.COM


PROJECT NAME
EAST LAKE SAMMAMISH
MASTER PLAN TRAIL
SOUTH SAMMAMISH SEGMENT B
SAMMAMISH, WA

DRIVEWAY PLAN AND PROFILE


SHEET NO.
113 OF 158

DP8

LAYOUT: DP8 PATH: U:\PSO\Projects\Clients\1521-KingCo\554-1521-075-ELST\99Svcs\CADD\Phase 19\T03 Civil\Dwg\ PLOTTED BY: purgabut DATE: Friday, July 07, 2017 5:28:44 PM

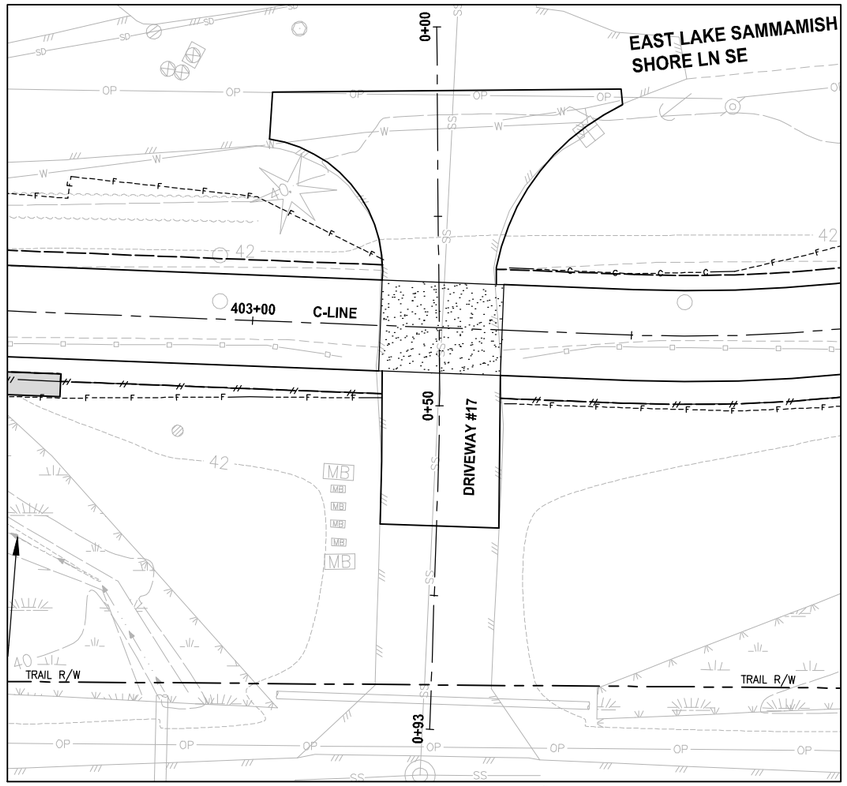

PLAN
SCALE IN FEET
0 10 20

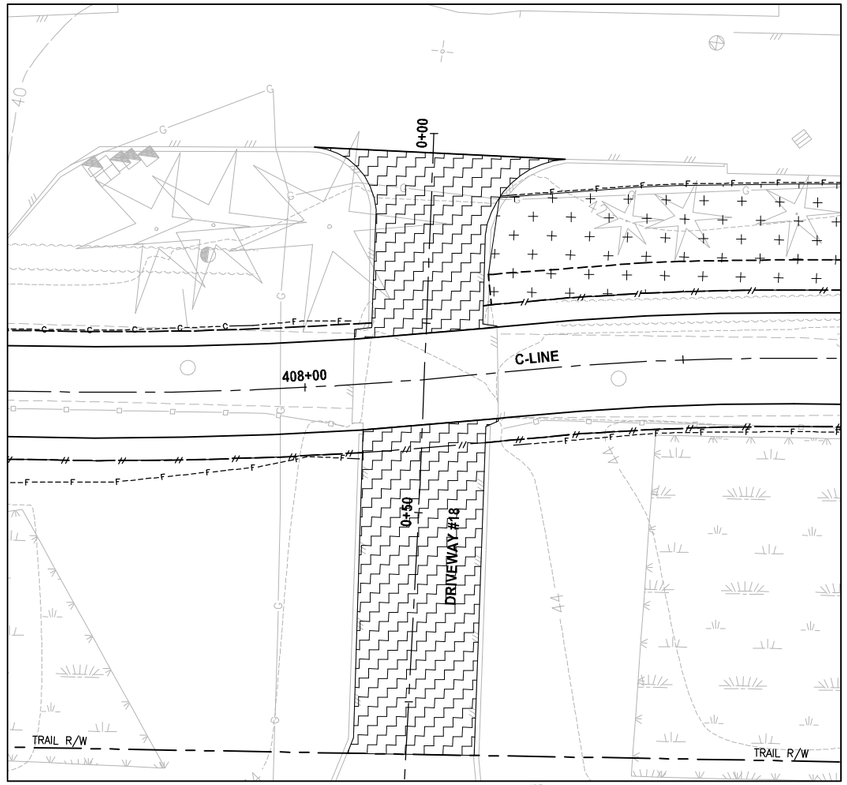


PLAN
SCALE IN FEET
0 10 20

NOTE:

1. DETAILED GRADING FOR DRIVEWAYS ARE NOT COMPLETE YET. PAVING LIMITS ARE SUBJECT TO CHANGE.

LEGEND:

- PATTERNED CONCRETE DRIVEWAY
- HMA
- GRAVEL DRIVEWAY
- DRIVEWAY REMOVAL

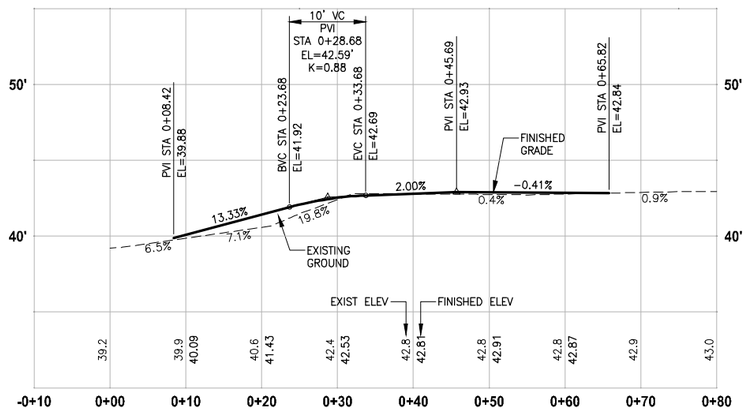

DRIVEWAY #17 (SHEET AL25)

HORIZ: 1"=10'
VERT: 1"=5'

CITY OF SAMMAMISH APPROVAL	
City Engineer	Date
Community Development	Date

REVISED 60 % REVIEW SUBMITTAL
NOT FOR CONSTRUCTION

	REVISIONS	DATE	BY

DESIGNED M. TSUN
DRAWN B. PURGANAN
CHECKED P. JOHANNESSEN
APPROVED Y. HO

ONE INCH AT FULL SCALE. IF NOT, SCALE ACCORDINGLY

FILE NAME BL1521075P19T03DP-02
JOB No. 554-1521-075 P19 T03
DATE JULY 2017

PRELIMINARY
YAMMIE Y. HO
STATE OF WASHINGTON
40829
REGISTERED
PROFESSIONAL ENGINEER

Parametrix
ENGINEERING . PLANNING . ENVIRONMENTAL SCIENCES
719 2ND AVENUE, SUITE 200 | SEATTLE, WA 98104
P 206.394.3700
WWW.PARAMETRIX.COM


PROJECT NAME
EAST LAKE SAMMAMISH
MASTER PLAN TRAIL
SOUTH SAMMAMISH SEGMENT B
SAMMAMISH, WA

DRIVEWAY PLAN AND PROFILE


SHEET NO.
114 OF 158

DP9


PATH: U:\PSO\Projects\Clients\1521-KingCo\554-1521-075-ELST\99Svcs\CADD\Phase 19\T03 Civil\Dwg\
PLOTTED BY: purganan DATE: Friday, July 07, 2017 5:29:09 PM
LAYOUT: DP9

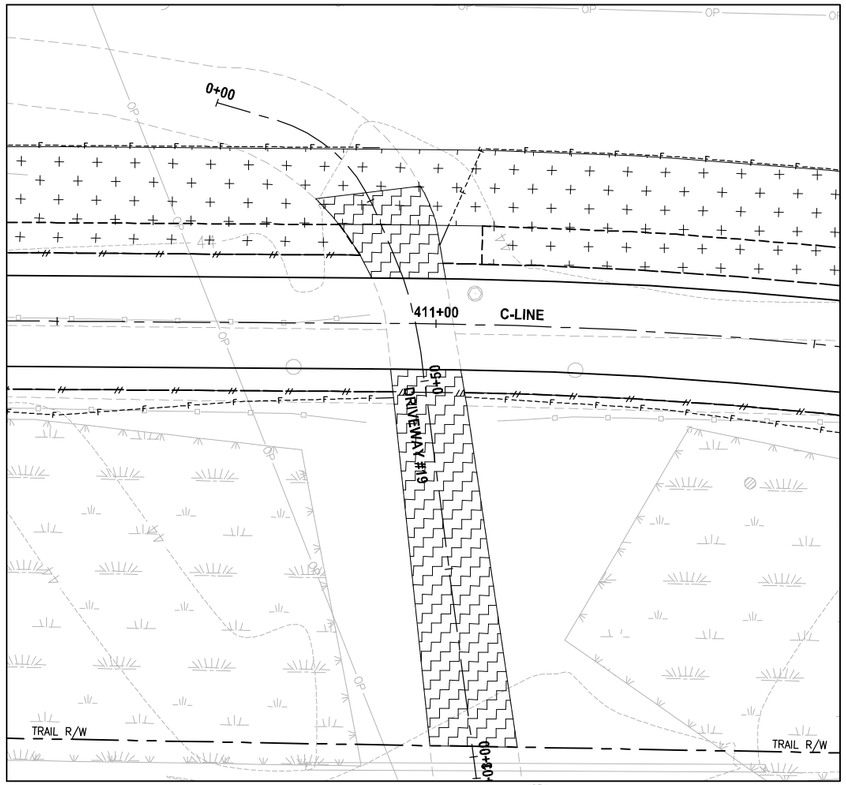

PLAN
SCALE IN FEET
0 10 20

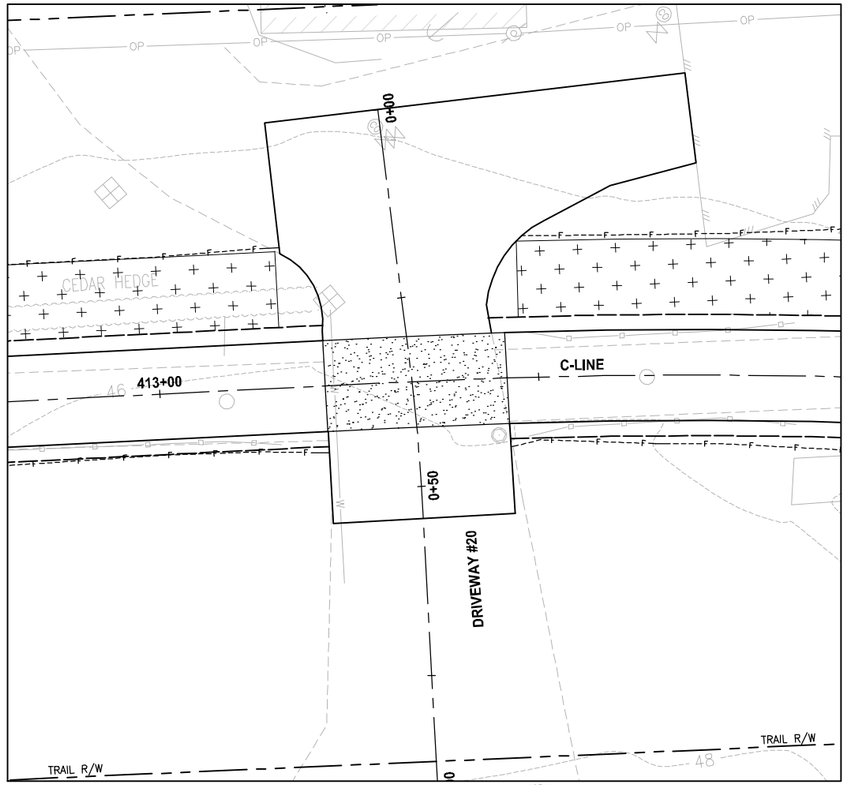

PLAN
SCALE IN FEET
0 10 20

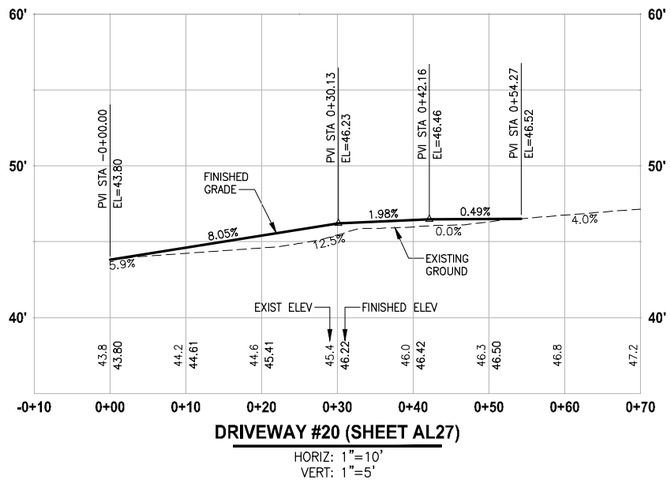

DRIVEWAY #20 (SHEET AL27)
HORIZ: 1"=10'
VERT: 1"=5'

NOTE:

1. DETAILED GRADING FOR DRIVEWAYS ARE NOT COMPLETE YET. PAVING LIMITS ARE SUBJECT TO CHANGE.

LEGEND:

- PATTERNED CONCRETE DRIVEWAY
- HMA
- GRAVEL DRIVEWAY
- DRIVEWAY REMOVAL

CITY OF SAMMAMISH APPROVAL	
City Engineer	Date
Community Development	Date

REVISED 60 % REVIEW SUBMITTAL
NOT FOR CONSTRUCTION

	REVISIONS	DATE	BY

DESIGNED M. TSUN
DRAWN B. PURGANAN
CHECKED P. JOHANNESSEN
APPROVED Y. HO

ONE INCH AT FULL SCALE.
IF NOT, SCALE ACCORDINGLY

FILE NAME BL1521075P19T03DP-02
JOB No. 554-1521-075 P19 T03
DATE JULY 2017

PRELIMINARY
YAMMIE Y. HO
STATE OF WASHINGTON
40829
REGISTERED
PROFESSIONAL ENGINEER

Parametrix
ENGINEERING . PLANNING . ENVIRONMENTAL SCIENCES
719 2ND AVENUE, SUITE 200 | SEATTLE, WA 98104
P 206.394.3700
WWW.PARAMETRIX.COM


PROJECT NAME
EAST LAKE SAMMAMISH
MASTER PLAN TRAIL
SOUTH SAMMAMISH SEGMENT B
SAMMAMISH, WA

DRIVEWAY PLAN AND PROFILE


SHEET NO.
115 OF 158

DP10


LAYOUT: DP10 PATH: U:\PSO\Projects\Clients\1521-KingCo\554-1521-075-ELST\99Svcs\CADD\Phase 19\T03 Civil\Dwg\ PLOTTED BY: purgabut DATE: Friday, July 07, 2017 5:29:34 PM

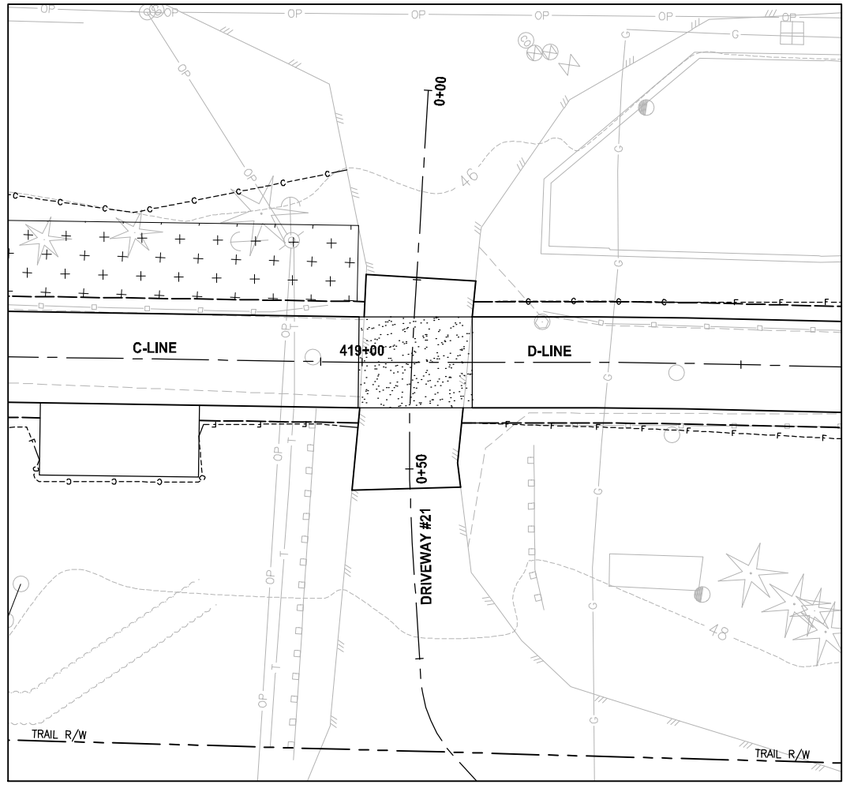


PLAN
SCALE IN FEET
0 10 20

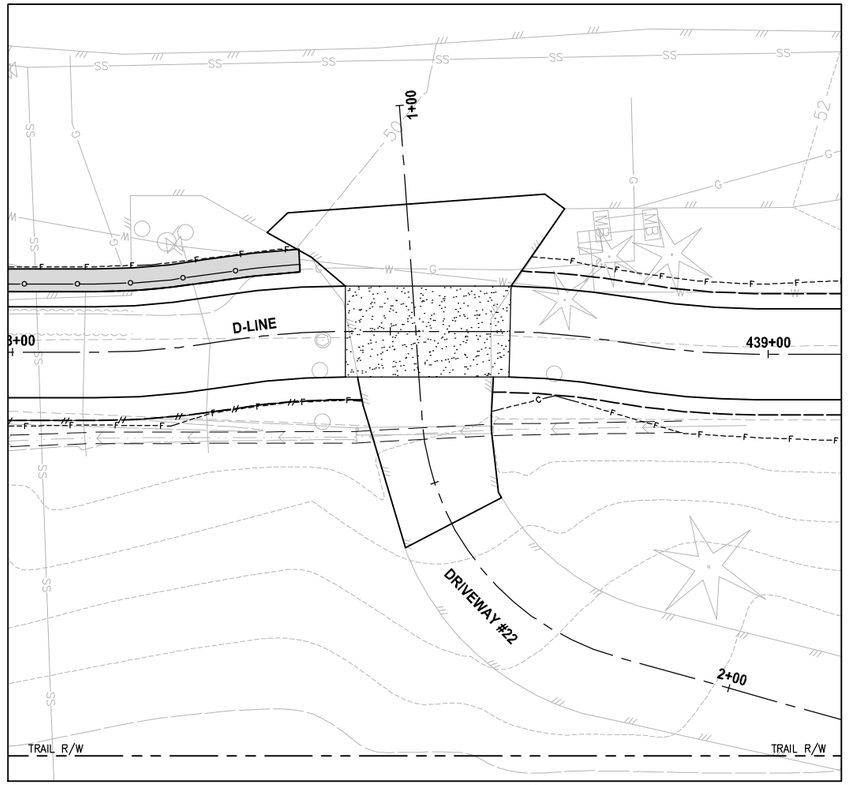

PLAN
SCALE IN FEET
0 10 20

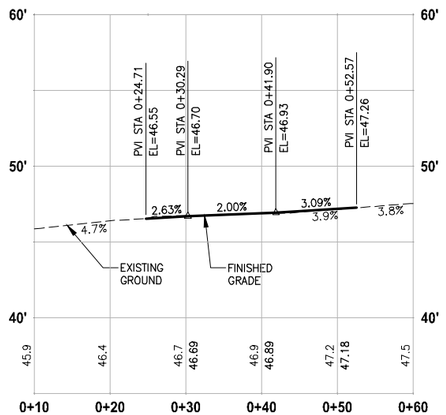

DRIVEWAY #21 (SHEET AL28)
HORIZ: 1"=10'
VERT: 1"=5'

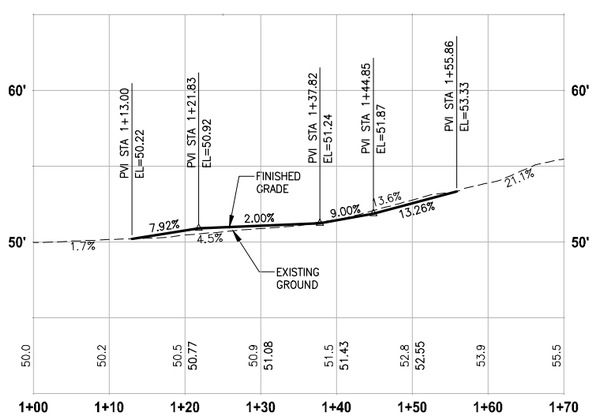

DRIVEWAY #22 (SHEET AL32)
HORIZ: 1"=10'
VERT: 1"=5'

NOTE:

1. DETAILED GRADING FOR DRIVEWAYS ARE NOT COMPLETE YET. PAVING LIMITS ARE SUBJECT TO CHANGE.

LEGEND:

- PATTERNED CONCRETE DRIVEWAY
- HMA
- GRAVEL DRIVEWAY
- DRIVEWAY REMOVAL

CITY OF SAMMAMISH APPROVAL	
City Engineer	Date
Community Development	Date

REVISED 60 % REVIEW SUBMITTAL
NOT FOR CONSTRUCTION

	REVISIONS	DATE	BY

DESIGNED M. TSUN
DRAWN B. PURGANAN
CHECKED P. JOHANNESSEN
APPROVED Y. HO

ONE INCH AT FULL SCALE. IF NOT, SCALE ACCORDINGLY
FILE NAME BL1521075P19T03DP-03
JOB No. 554-1521-075 P19 T03
DATE JULY 2017

PRELIMINARY
YAMMIE Y. HO — STATE OF WASHINGTON — 40829 — REGISTERED PROFESSIONAL ENGINEER

Parametrix
ENGINEERING . PLANNING . ENVIRONMENTAL SCIENCES
719 2ND AVENUE, SUITE 200 | SEATTLE, WA 98104
P 206.394.3700
WWW.PARAMETRIX.COM


PROJECT NAME
EAST LAKE SAMMAMISH
MASTER PLAN TRAIL
SOUTH SAMMAMISH SEGMENT B
SAMMAMISH, WA

DRIVEWAY PLAN AND PROFILE


SHEET NO.
116 OF 158

DP11


PATH: U:\PSG\Projects\Clients\1521-KingCo\554-1521-075-ELST\995vca\CADD\Phase 19\T03 Civil\Dwg\
PLOTTED BY: purgobu1 DATE: Friday, July 07, 2017 5:30:40 PM
LAYOUT: DP11

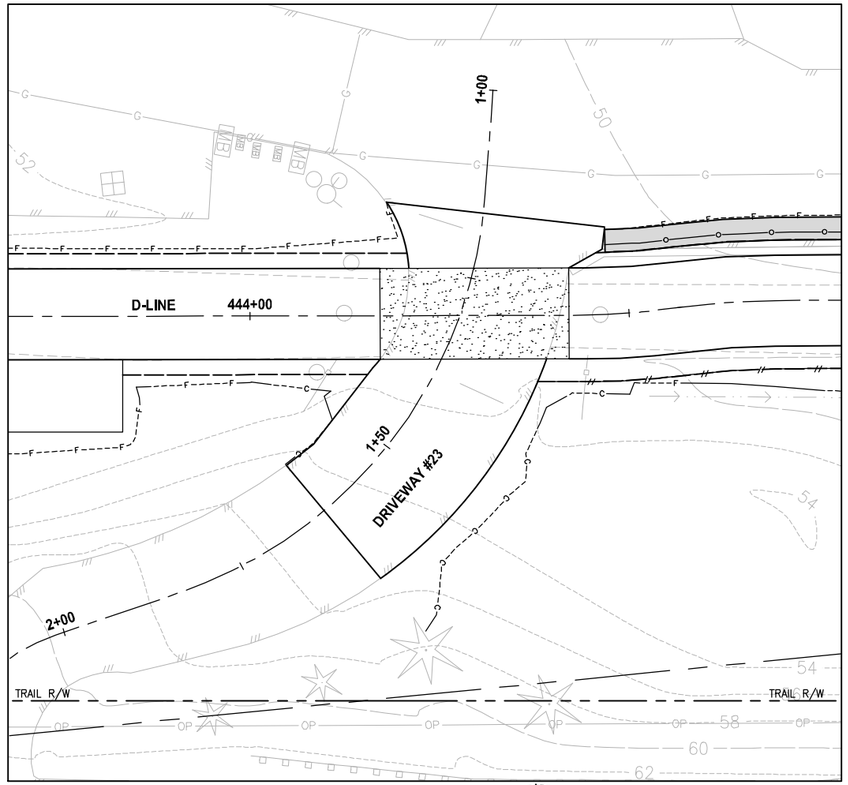


PLAN
SCALE IN FEET
0 10 20

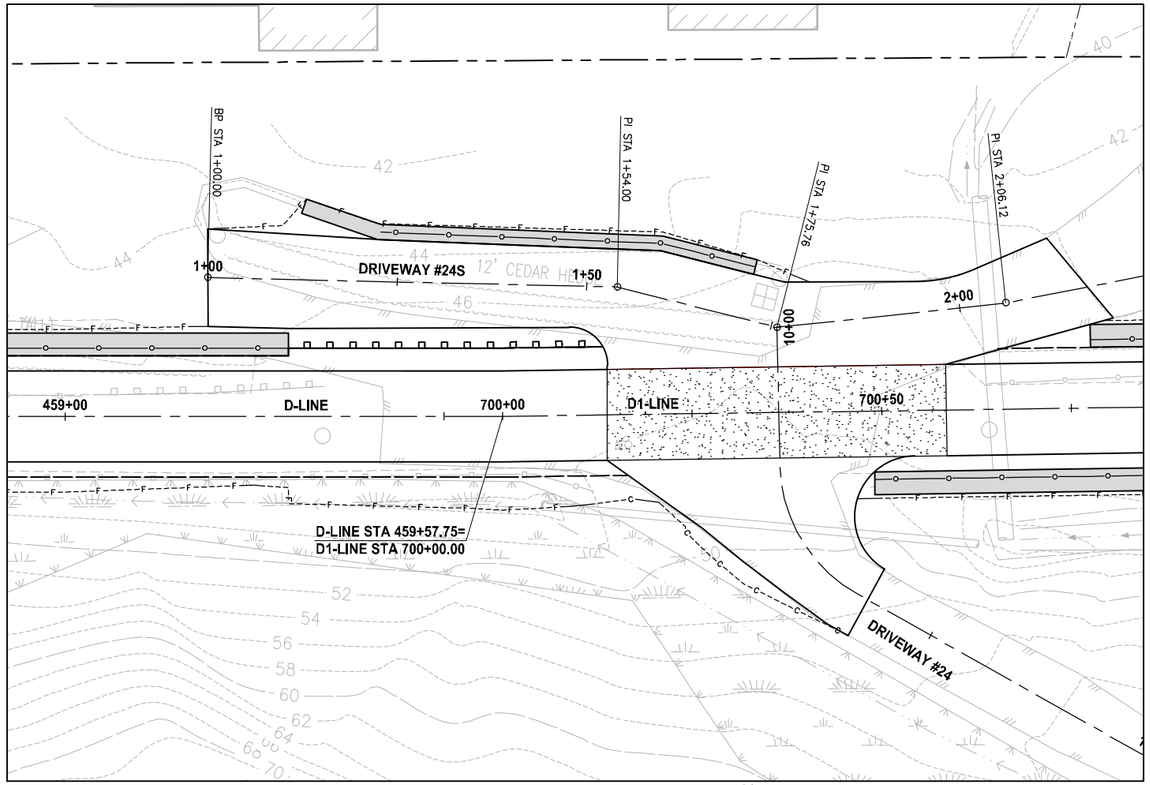


PLAN
SCALE IN FEET
0 10 20

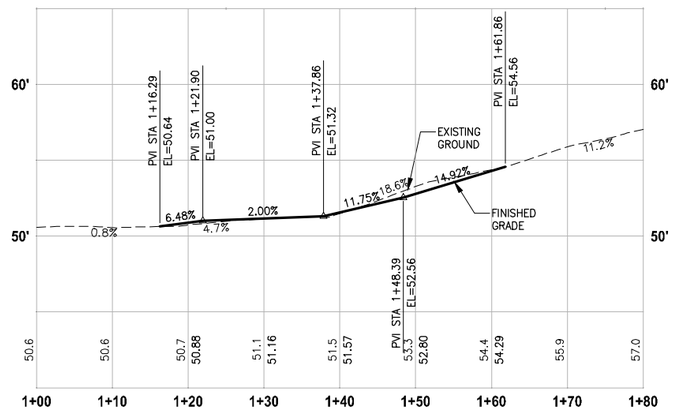

DRIVEWAY #23 (SHEET AL33)
HORIZ: 1"=10'
VERT: 1"=5'

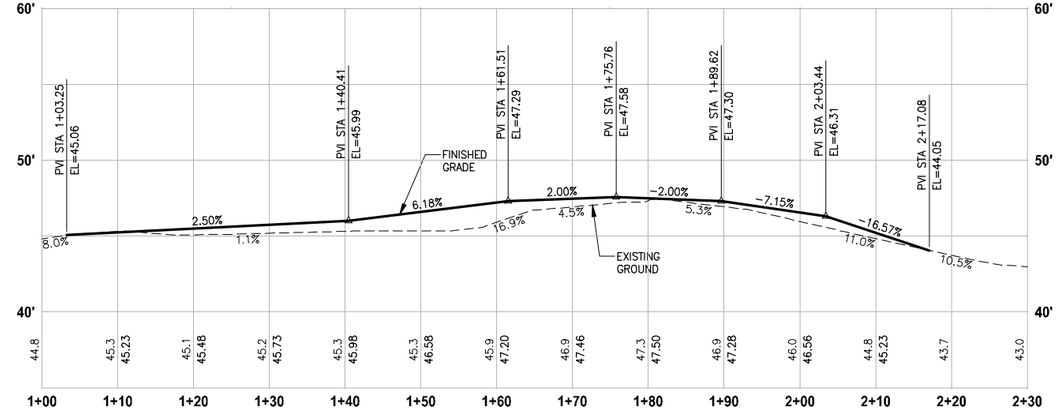

DRIVEWAY #24S (SHEET AL37)
HORIZ: 1"=10'
VERT: 1"=5'

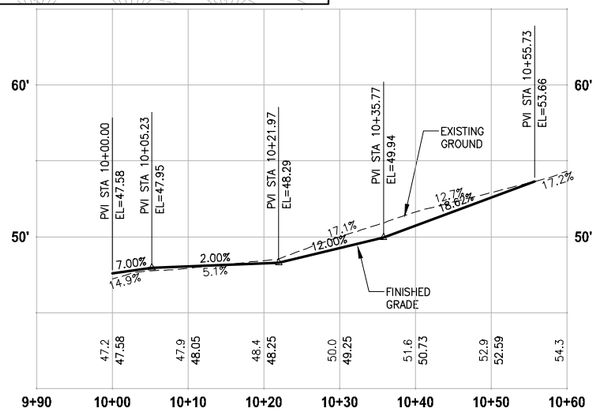

DRIVEWAY #24 (SHEET AL37)
HORIZ: 1"=10'
VERT: 1"=5'

NOTE:

1. DETAILED GRADING FOR DRIVEWAYS ARE NOT COMPLETE YET. PAVING LIMITS ARE SUBJECT TO CHANGE.

LEGEND:

- PATTERNED CONCRETE DRIVEWAY
- HMA
- GRAVEL DRIVEWAY
- DRIVEWAY REMOVAL

CITY OF SAMMAMISH APPROVAL	
City Engineer	Date
Community Development	Date

REVISED 60 % REVIEW SUBMITTAL
NOT FOR CONSTRUCTION

	REVISIONS	DATE	BY

DESIGNED M. TSUN
DRAWN B. PURGANAN
CHECKED P. JOHANNESSEN
APPROVED Y. HO

ONE INCH AT FULL SCALE.
IF NOT, SCALE ACCORDINGLY

FILE NAME BL1521075P19T03DP-03
JOB No. 554-1521-075 P19 T03
DATE JULY 2017

YAMMIE Y. HO STATE OF WASHINGTON 40829 REGISTERED PROFESSIONAL ENGINEER
PRELIMINARY

Parametrix
ENGINEERING . PLANNING . ENVIRONMENTAL SCIENCES
719 2ND AVENUE, SUITE 200 | SEATTLE, WA 98104
P 206.394.3700
WWW.PARAMETRIX.COM

PROJECT NAME
EAST LAKE SAMMAMISH
MASTER PLAN TRAIL
SOUTH SAMMAMISH SEGMENT B
SAMMAMISH, WA

DRIVEWAY PLAN AND PROFILE

SHEET NO.
117 OF 158

DP12

PATH: U:\PSO\Projects\Clients\1521-KingCo\554-1521-075-ELST\99Sxcs\CADD\Phase 19\T03 Civil\Dwg\
PLOTTED BY: purganbut
DATE: Friday, July 07, 2017 5:31:00 PM
LAYOUT: DP12