1+50

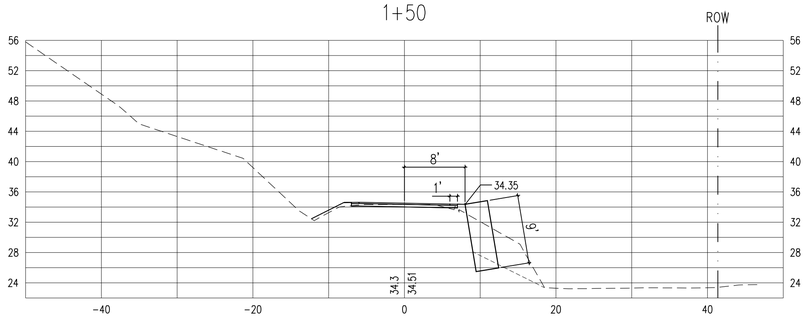

1+00

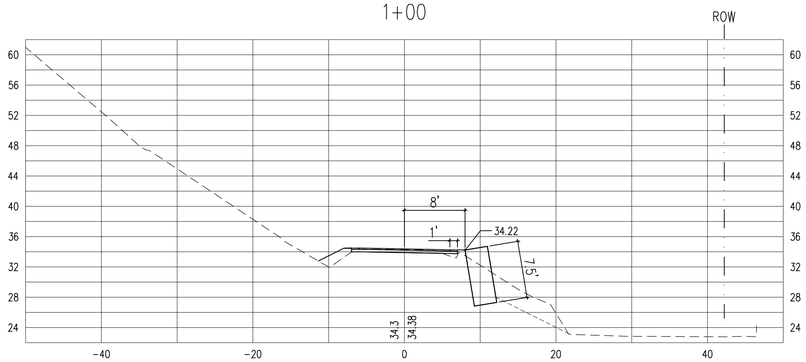

0+50

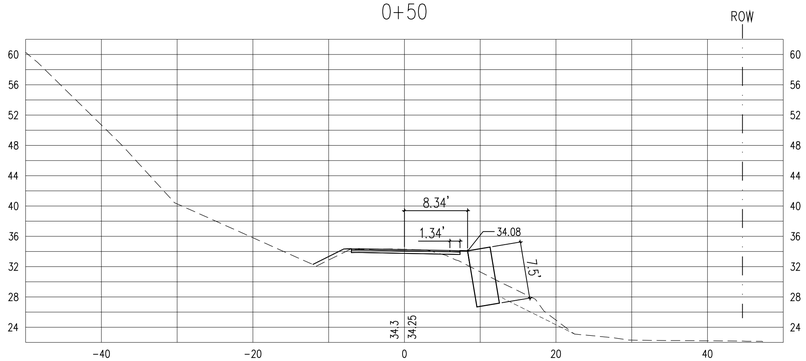

0+00

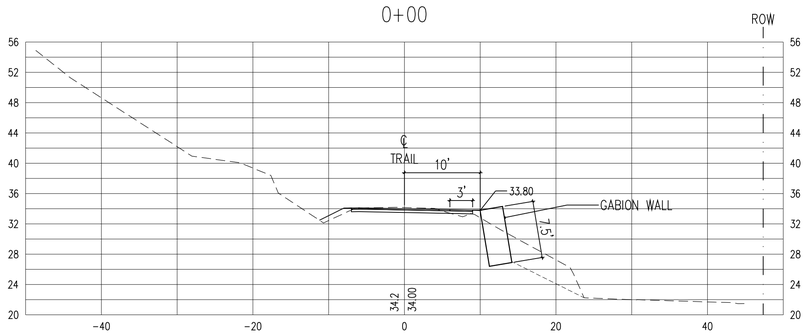

3+00

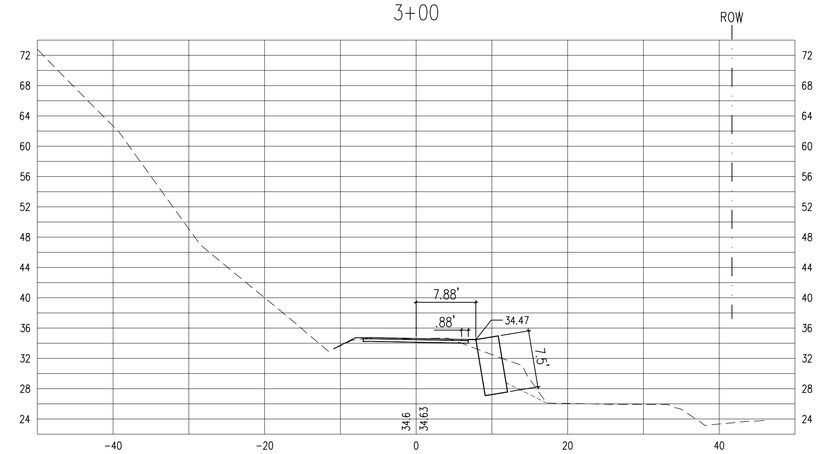

2+50

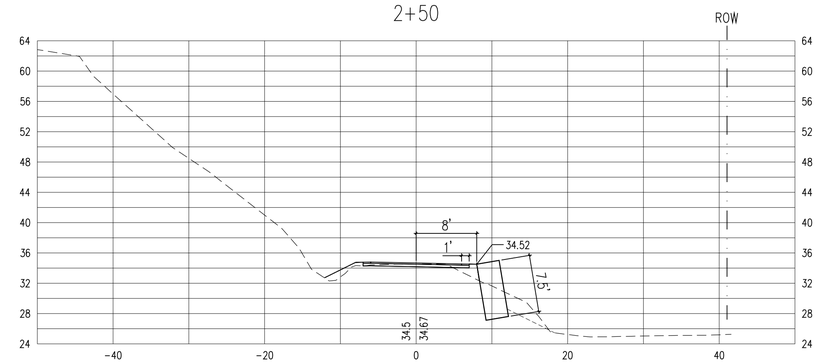

2+00

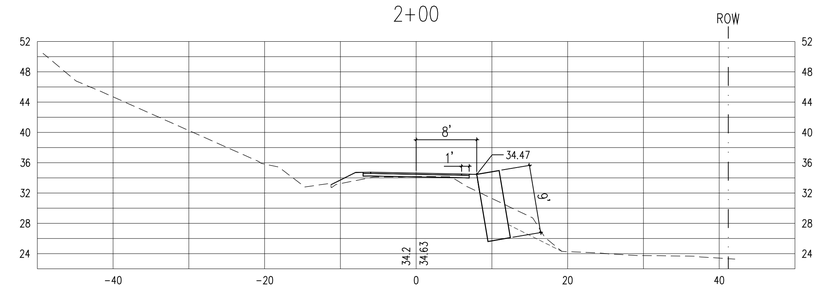

REVISIONS:	DATE

King County
DEPARTMENT OF NATURAL RESOURCES AND PARKS
201 S JACKSON STREET
SUITE 700
SEATTLE, WA 98104

MacLeod Reckord PLLC
Colman Building
91 Marion Street
Seattle, Washington 98104
206-323-7919
FAX 323-9242

STATE OF WASHINGTON REGISTERED LANDSCAPE ARCHITECT
TERRANCE K. RECKORD
CERTIFICATE No. 238

BURKE-GILMAN TRAIL REDEVELOPMENT

SCALE:	1:10
DATE:	8/25/10
DRAWN BY:	MBM
CHECKED BY:	KL, TR
JOB NO.:	05111

SECTIONS

SHEET L2.21

BID SET

4+50

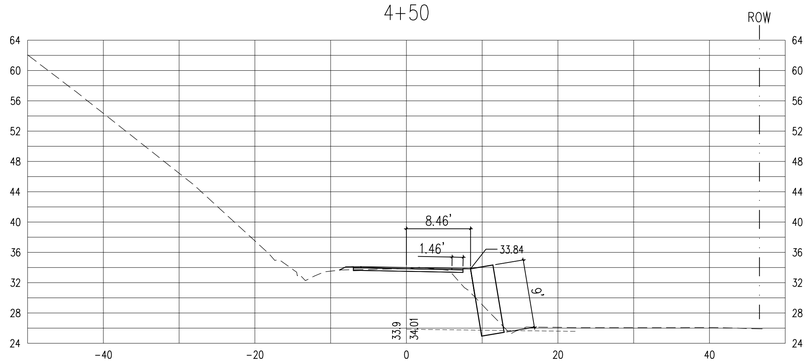

4+00

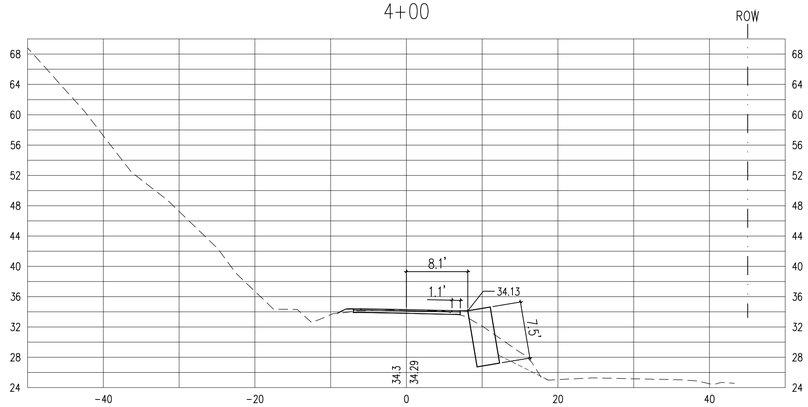

3+50

6+50

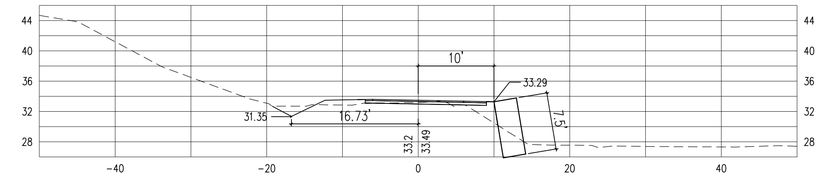

6+00

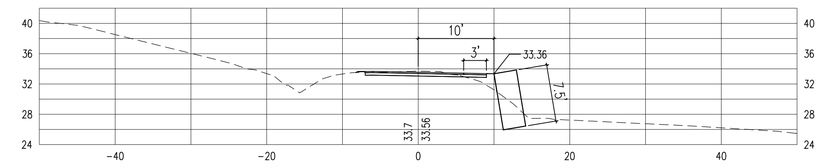

5+50

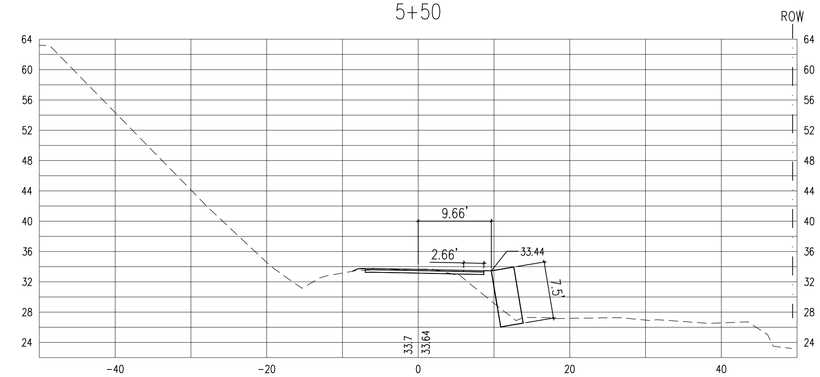

5+00

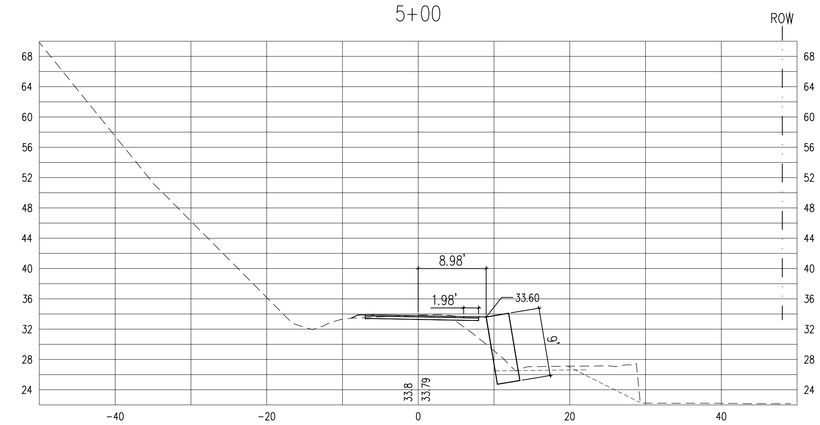

REVISIONS:	DATE

King County
DEPARTMENT OF NATURAL RESOURCES AND PARKS
201 S JACKSON STREET
SUITE 700
SEATTLE, WA 98104

MacLeod Reckord PLLC
Colman Building
91 Marion Street
Seattle, Washington 98104
206-323-7919
FAX 323-9242
STATE OF WASHINGTON REGISTERED LANDSCAPE ARCHITECT
TERRANCE K. RECKORD
CERTIFICATE No. 238

BURKE-GILMAN TRAIL REDEVELOPMENT

SCALE: 1:10
DATE: 8/25/10
DRAWN BY: MBM
CHECKED BY: KL, TR
JOB NO.: 05111

SECTIONS

SHEET
L2.22

BID SET

9+30
BEGIN RIGHT SIDE WALL

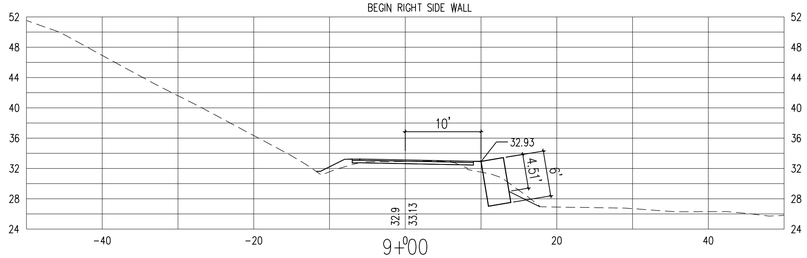

9+00

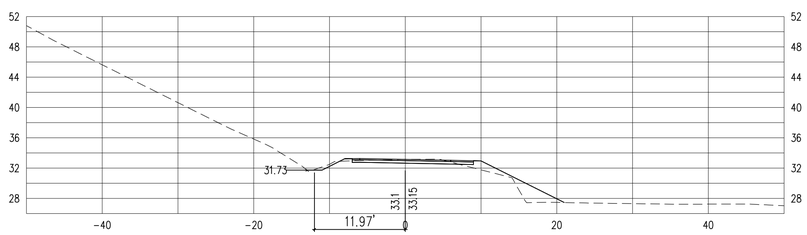

8+50

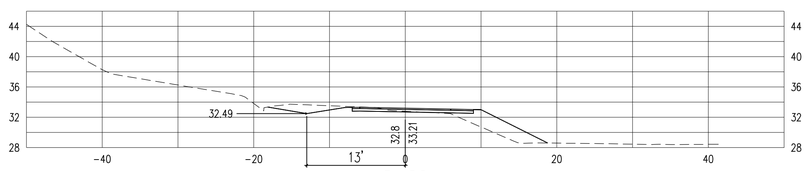

8+00

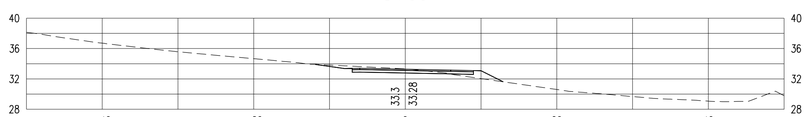

7+88
END RIGHT SIDE WALL

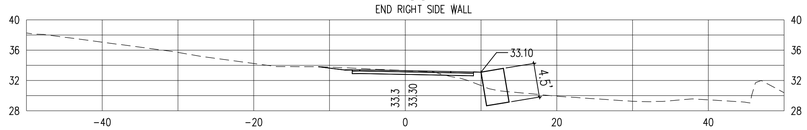

7+50
BEGIN DITCH @ STA. 7+80, IE 32.5

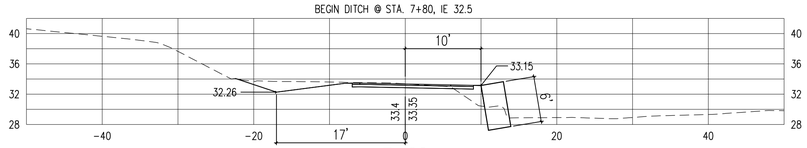

7+00

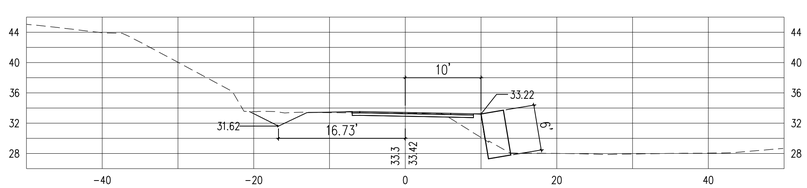

10+50

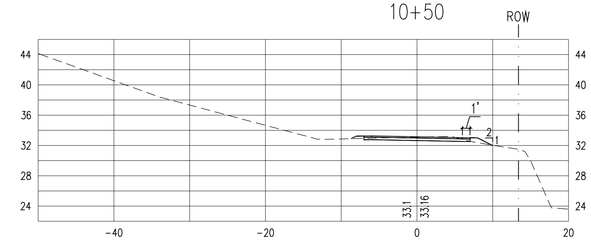

10+00

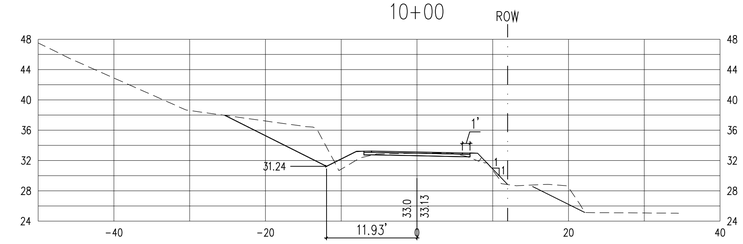

9+95
BEGIN RIGHT SIDE 1 FT. SHOULDER

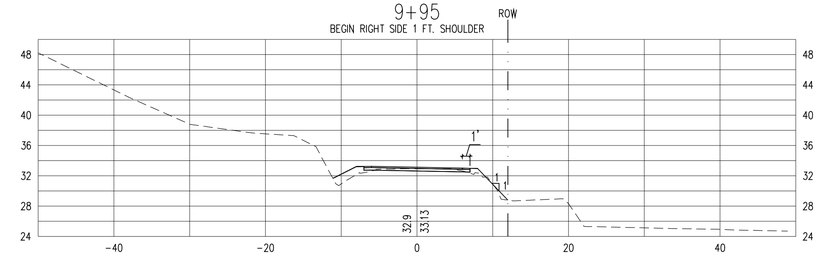

9+60
END RIGHT SIDE WALL

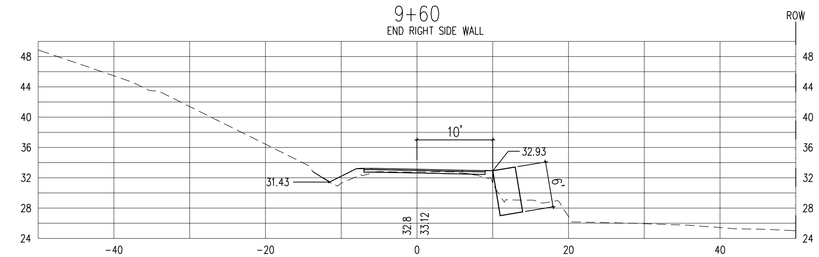

9+50

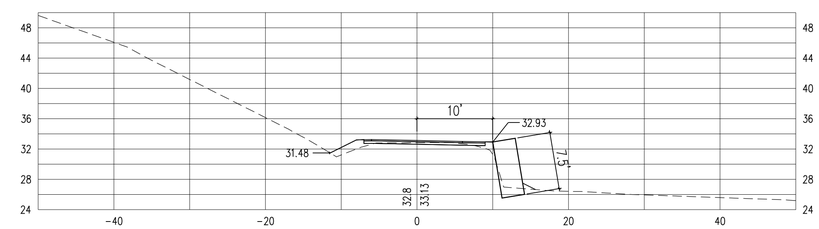

REVISIONS:	DATE

King County
DEPARTMENT OF NATURAL RESOURCES AND PARKS
201 S JACKSON STREET
SUITE 700
SEATTLE, WA 98104

MacLeod Reckord PLLC
Colman Building
91 Marion Street
Seattle, Washington 98104
206-323-7919
FAX 323-9242

STATE OF WASHINGTON REGISTERED LANDSCAPE ARCHITECT
TERRANCE K. RECKORD
CERTIFICATE No. 238

BURKE-GILMAN TRAIL REDEVELOPMENT

SCALE:	1:10
DATE:	8/25/10
DRAWN BY:	MBM
CHECKED BY:	KL, TR
JOB NO.:	05111

SECTIONS

SHEET L2.23

BID SET

12+50

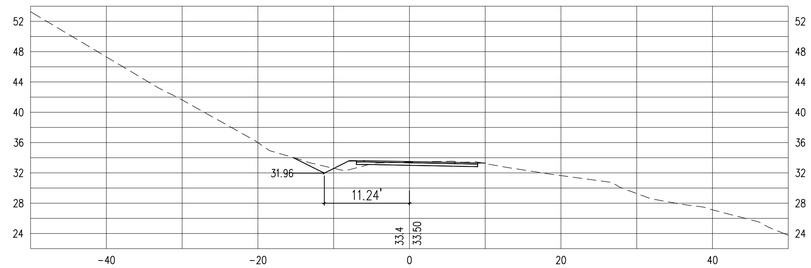

12+00

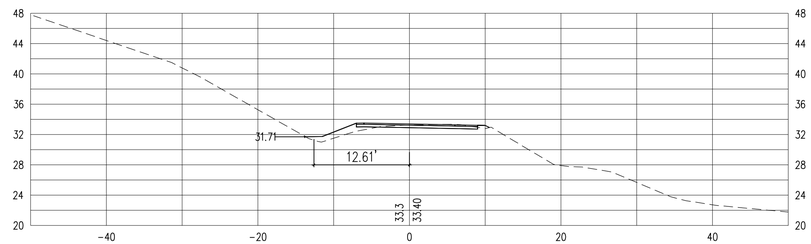

11+60

END RIGHT SIDE 1 FT. SHOULDER

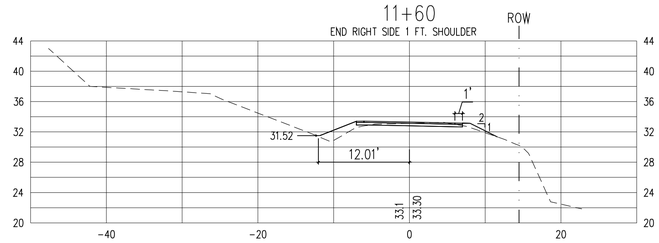

11+50

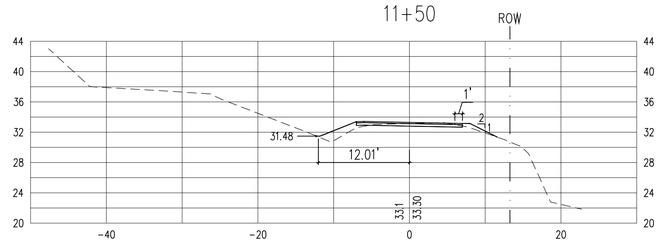

11+00

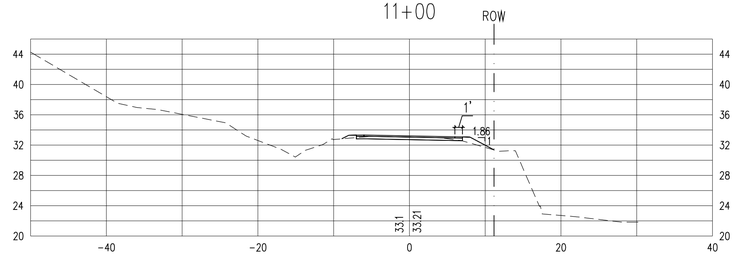

15+50

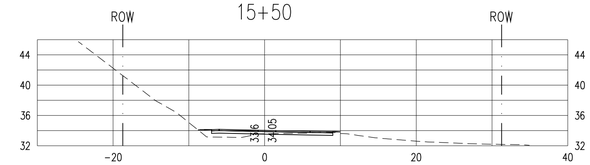

15+00

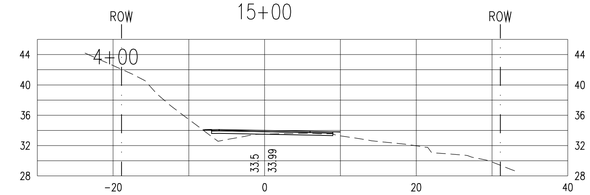

14+50

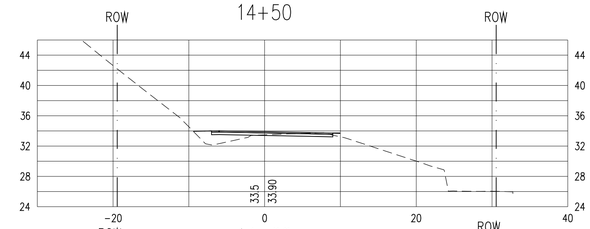

14+00

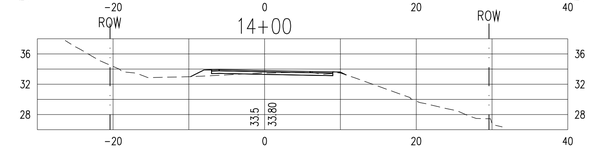

13+50

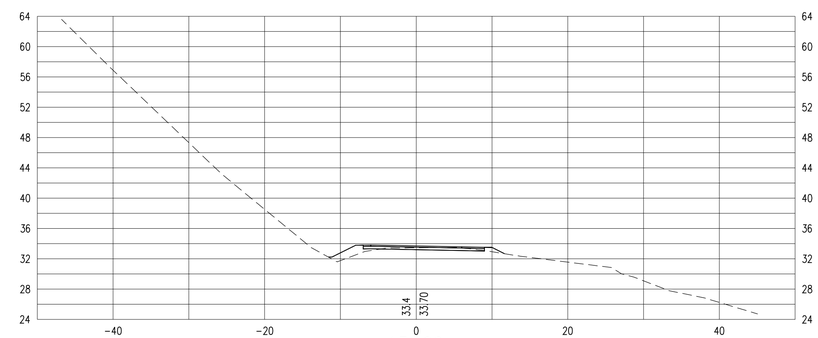

13+00

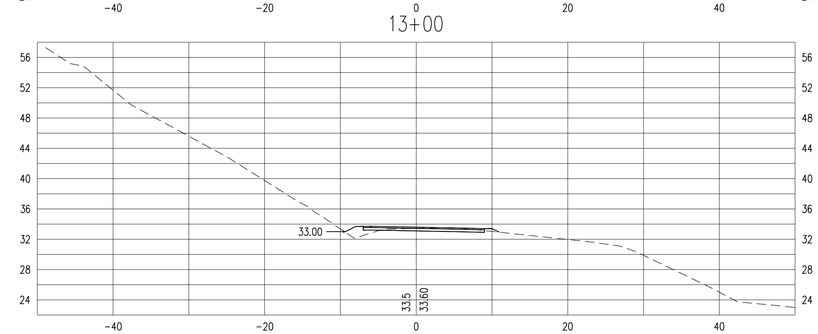

REVISIONS:	DATE

King County
DEPARTMENT OF NATURAL RESOURCES AND PARKS
201 S JACKSON STREET
SUITE 700
SEATTLE, WA 98104

MacLeod Reckord PLLC
Colman Building
91 Marion Street
Seattle, Washington 98104
206-323-7919
FAX 323-9242
STATE OF WASHINGTON REGISTERED LANDSCAPE ARCHITECT
TERRANCE K. RECKORD
CERTIFICATE No. 238

BURKE-GILMAN TRAIL REDEVELOPMENT

SCALE:	1:10
DATE:	8/25/10
DRAWN BY:	MBM
CHECKED BY:	KL, TR
JOB NO.:	05111

SECTIONS

SHEET L2.24

BID SET

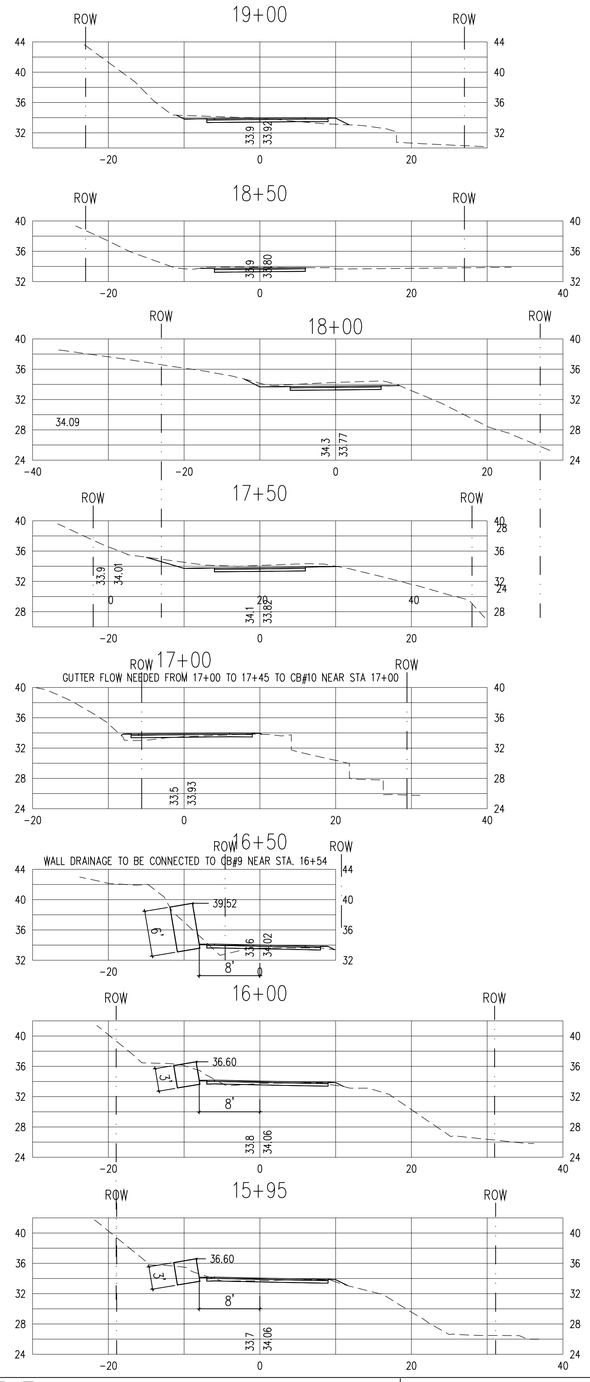

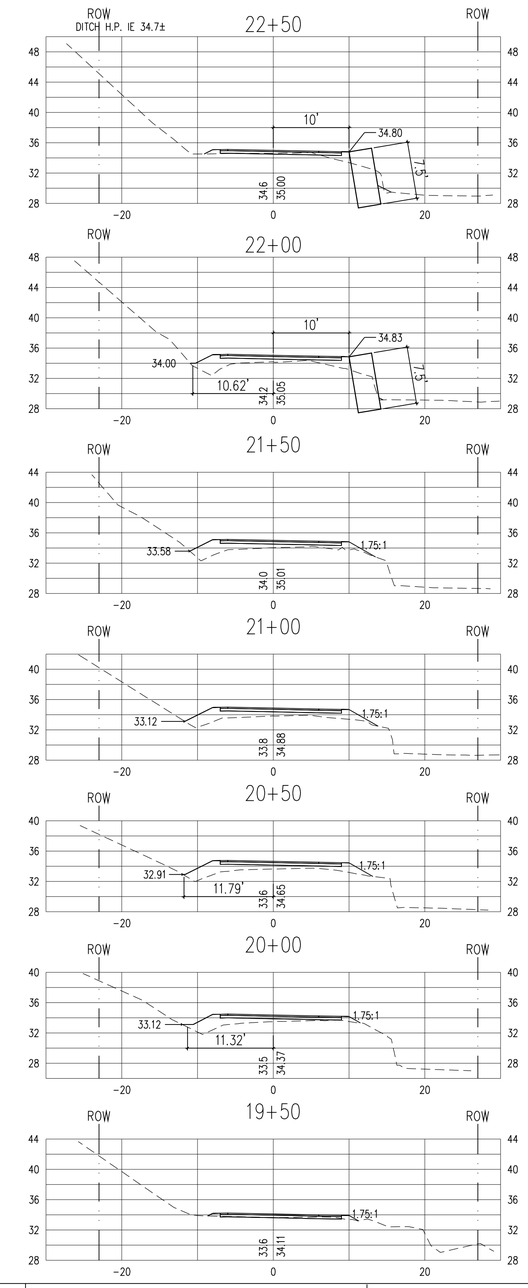

REVISIONS:	DATE

King County
DEPARTMENT OF NATURAL RESOURCES AND PARKS
201 S JACKSON STREET
SUITE 700
SEATTLE, WA 98104

MacLeod Reckord PLLC
Colman Building
91 Marion Street
Seattle, Washington 98104
206-323-7919
FAX 323-9242

STATE OF WASHINGTON REGISTERED LANDSCAPE ARCHITECT
TERRANCE K. RECKORD
CERTIFICATE No. 238

BURKE-GILMAN TRAIL REDEVELOPMENT

SCALE:	1:10
DATE:	8/25/10
DRAWN BY:	MBM
CHECKED BY:	KL, TR
JOB NO.:	05111

SECTIONS

SHEET
L2.25

BID SET

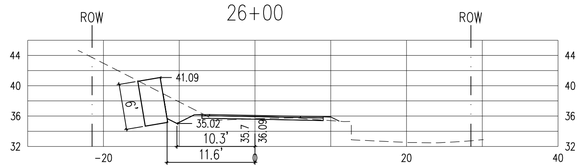

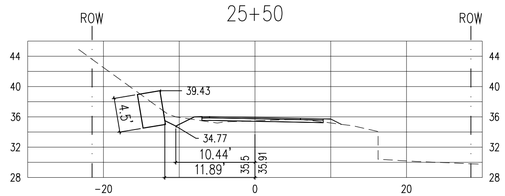

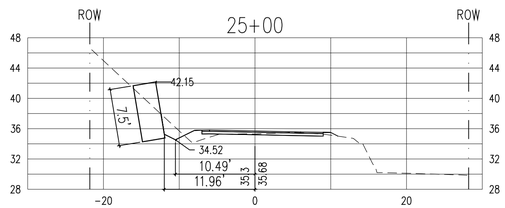

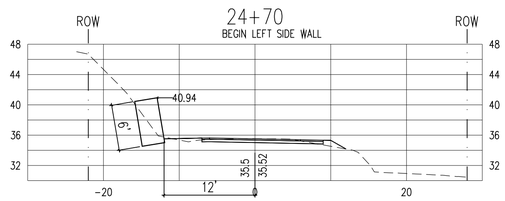

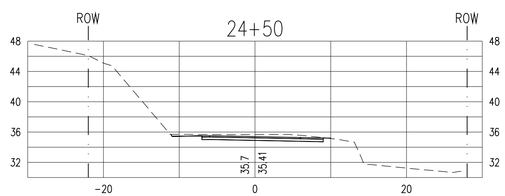

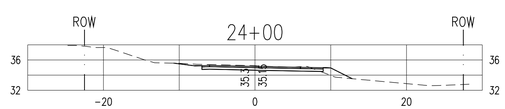

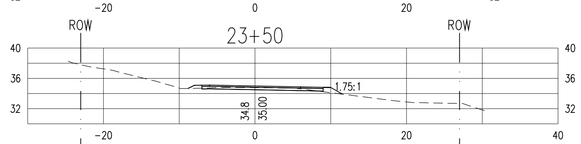

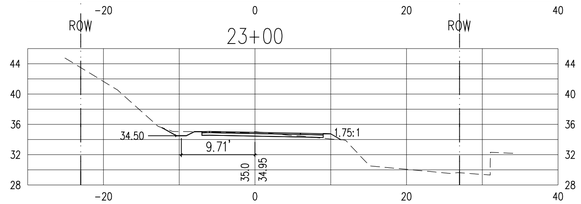

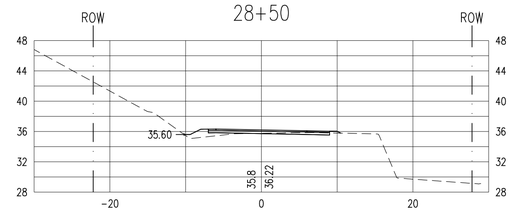

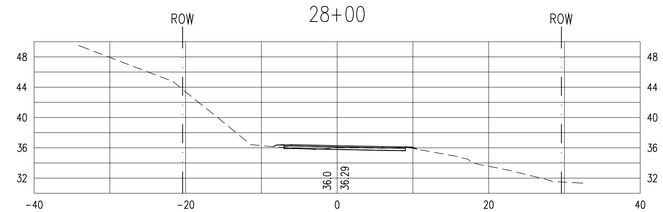

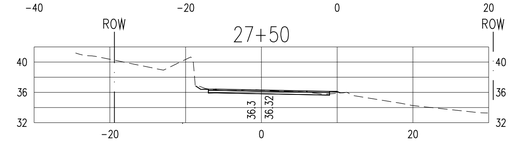

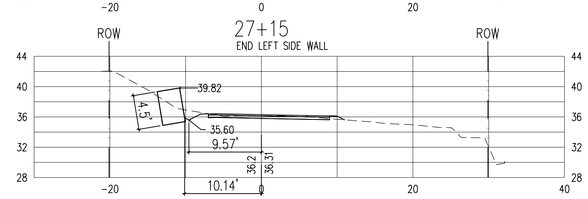

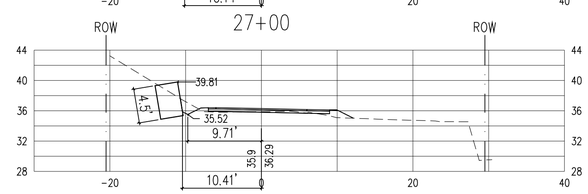

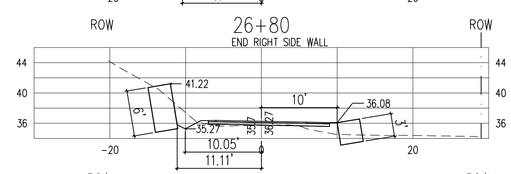

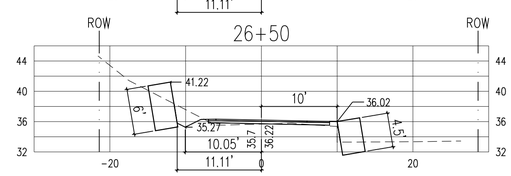

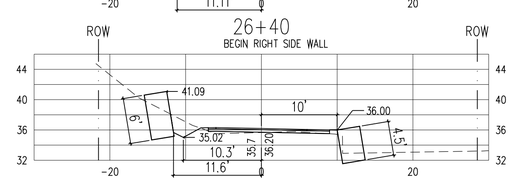

REVISIONS:	DATE

King County
DEPARTMENT OF NATURAL RESOURCES AND PARKS
201 S JACKSON STREET
SUITE 700
SEATTLE, WA 98104

MacLeod Reckord PLLC
Colman Building
91 Marion Street
Seattle, Washington 98104
206-323-7919
FAX 323-9242

STATE OF WASHINGTON REGISTERED LANDSCAPE ARCHITECT
TERRANCE K. RECKORD
CERTIFICATE No. 238

BURKE-GILMAN TRAIL REDEVELOPMENT

SCALE:	1:10
DATE:	8/25/10
DRAWN BY:	MBM
CHECKED BY:	KL, TR
JOB NO.:	05111

SECTIONS

SHEET L2.26

BID SET

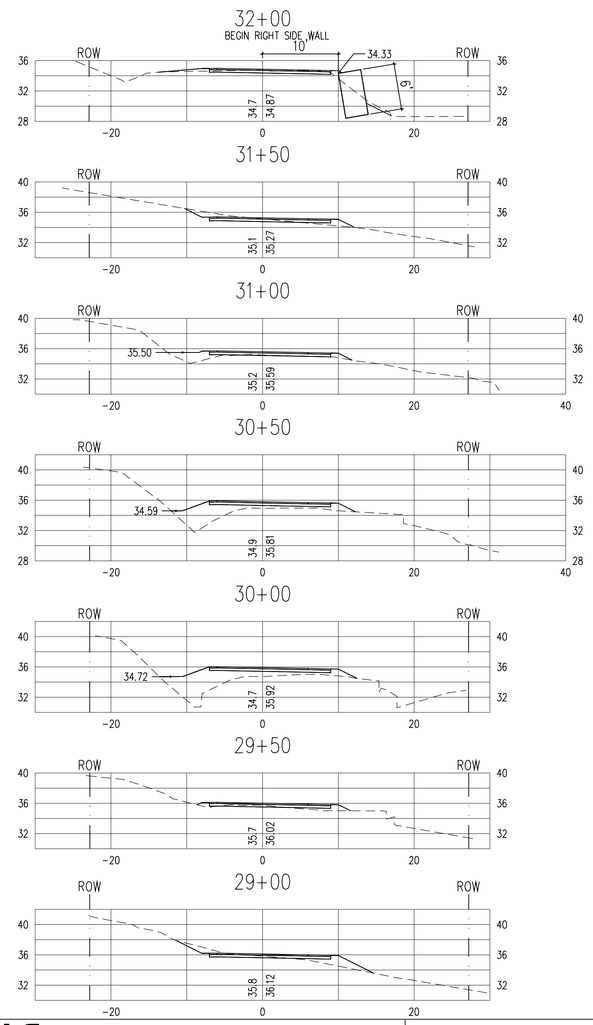

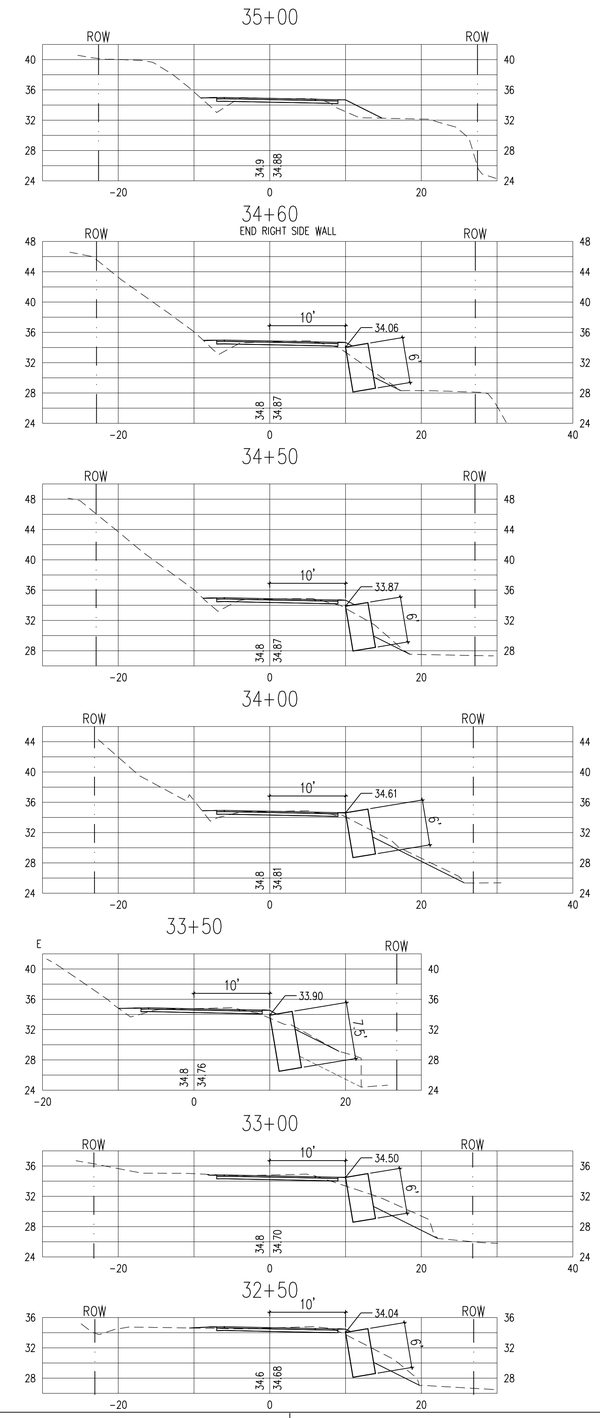

REVISIONS:	DATE

King County
DEPARTMENT OF NATURAL RESOURCES AND PARKS
201 S JACKSON STREET
SUITE 700
SEATTLE, WA 98104

MacLeod Reckord PLLC
Colman Building
91 Marion Street
Seattle, Washington 98104
206-323-7919
FAX 323-9242

STATE OF WASHINGTON REGISTERED LANDSCAPE ARCHITECT
TERRANCE K. RECKORD
CERTIFICATE No. 238

BURKE-GILMAN TRAIL REDEVELOPMENT

SCALE: 1:10
DATE: 8/25/10
DRAWN BY: MBM
CHECKED BY: KL, TR
JOB NO.: 05111

SECTIONS

SHEET
L2.27

BID SET

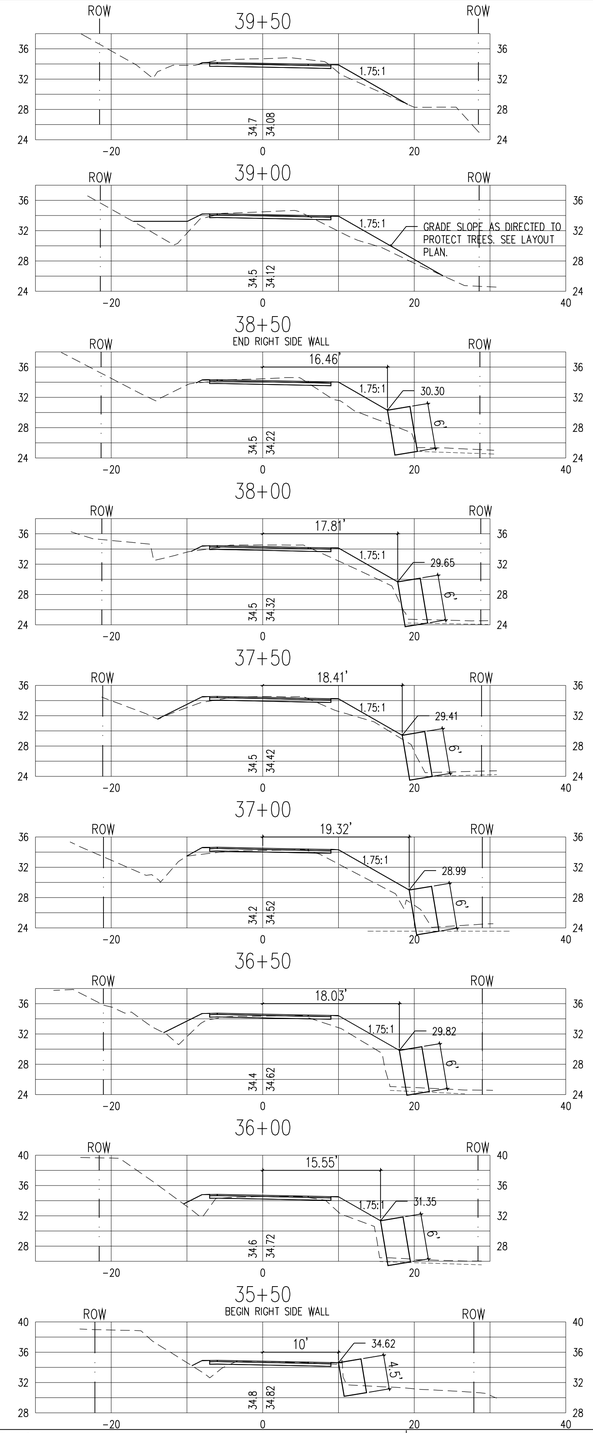

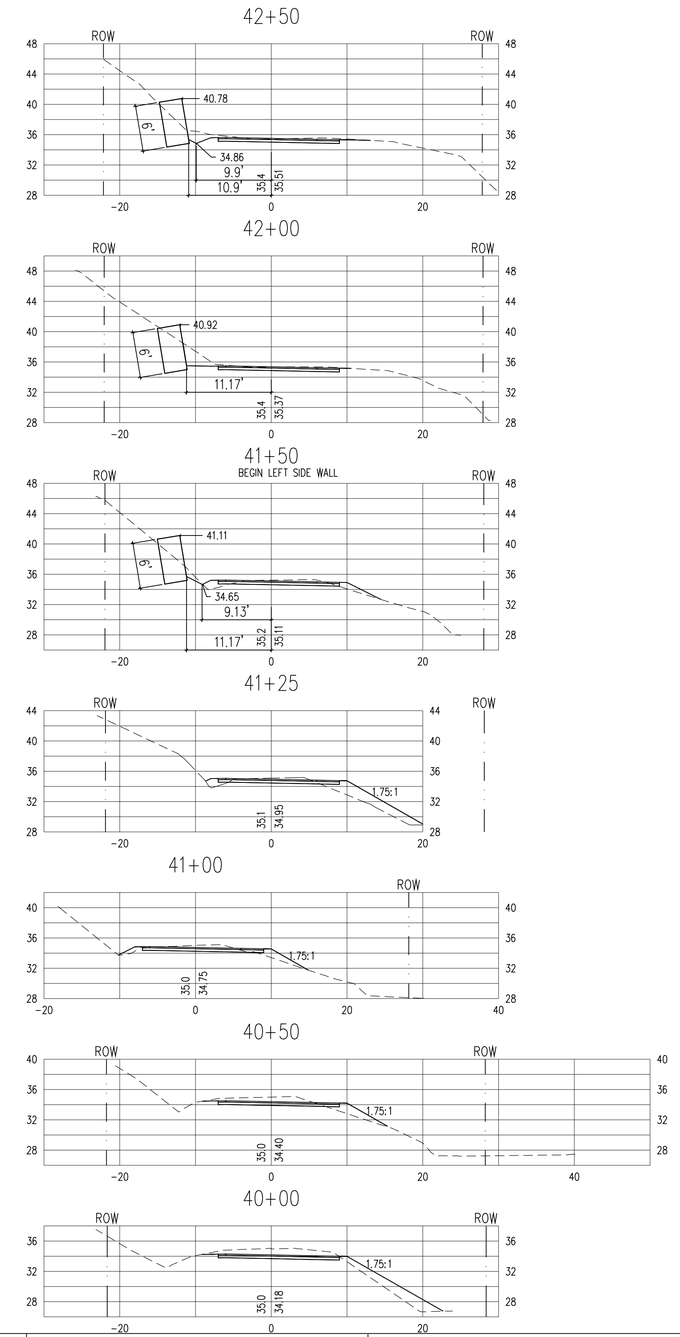

REVISIONS:	DATE

King County
DEPARTMENT OF NATURAL RESOURCES AND PARKS
201 S JACKSON STREET
SUITE 700
SEATTLE, WA 98104

MacLeod Reckord PLLC
Colman Building
91 Marion Street
Seattle, Washington 98104
206-323-7919
FAX 323-9242

STATE OF WASHINGTON REGISTERED LANDSCAPE ARCHITECT
TERRANCE K. RECKORD
CERTIFICATE No. 238

BURKE-GILMAN TRAIL REDEVELOPMENT

SCALE:	1:10
DATE:	8/25/10
DRAWN BY:	MBM
CHECKED BY:	KL, TR
JOB NO.:	05111

SECTIONS

SHEET L2.28

BID SET

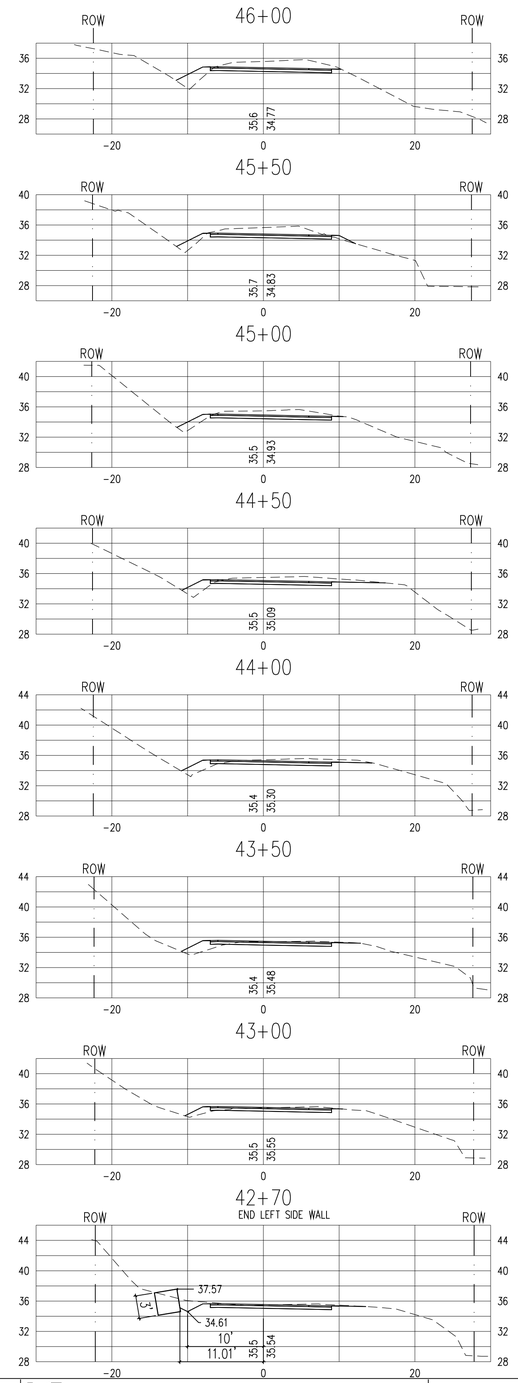

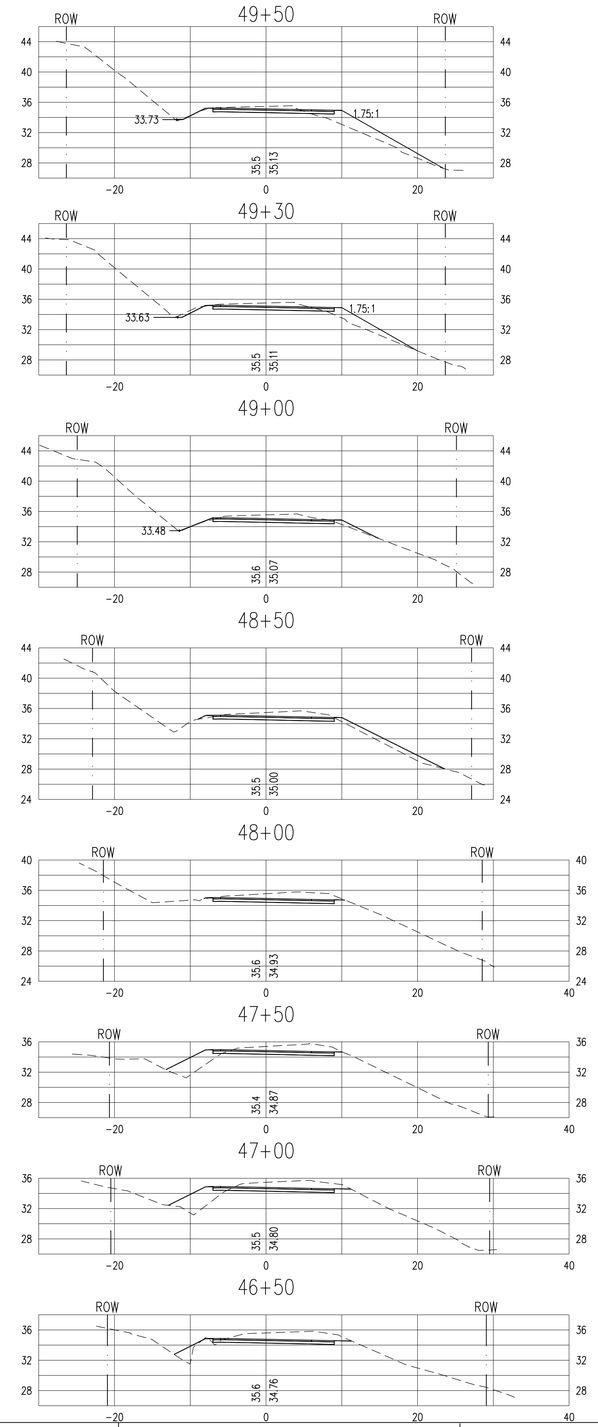

REVISIONS:	DATE

King County
DEPARTMENT OF NATURAL RESOURCES AND PARKS
201 S JACKSON STREET
SUITE 700
SEATTLE, WA 98104

MacLeod Reckord PLLC
Colman Building
91 Marion Street
Seattle, Washington 98104
206-323-7919
FAX 323-9242

STATE OF WASHINGTON REGISTERED LANDSCAPE ARCHITECT
TERRANCE K. RECKORD
CERTIFICATE No. 238

BURKE-GILMAN TRAIL REDEVELOPMENT

SCALE:	1:10
DATE:	8/25/10
DRAWN BY:	MBM
CHECKED BY:	KL, TR
JOB NO.:	05111

SECTIONS

SHEET L2.29

BID SET

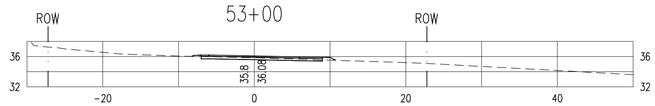

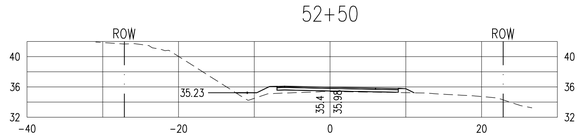

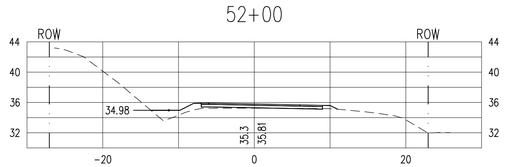

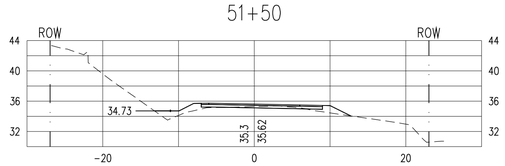

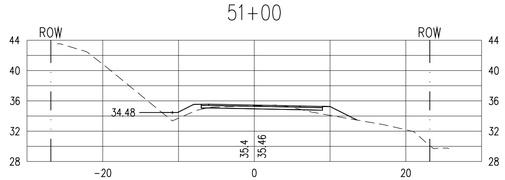

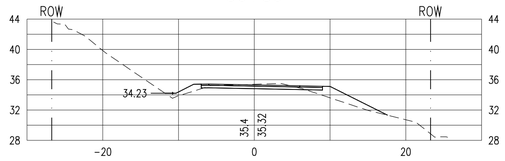

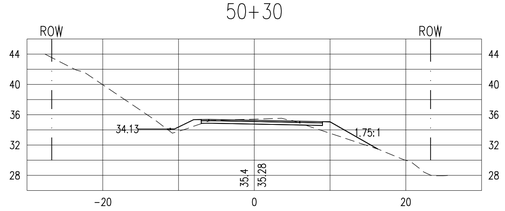

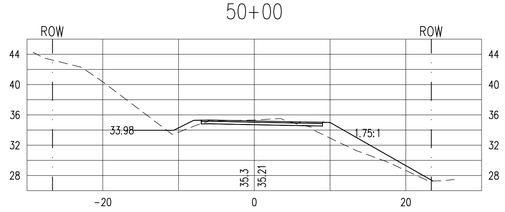

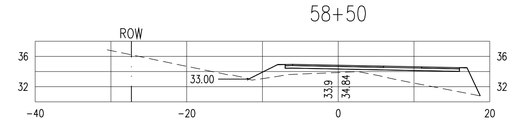

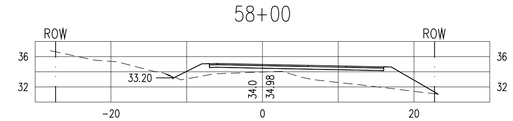

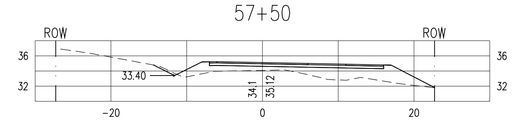

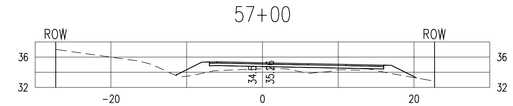

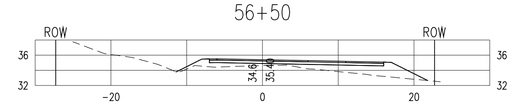

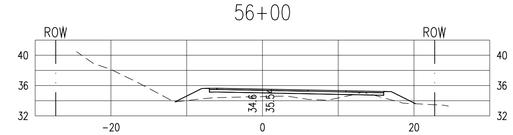

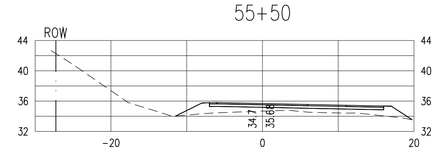

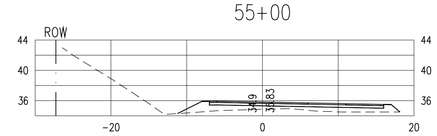

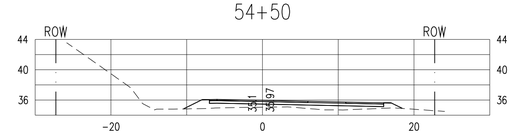

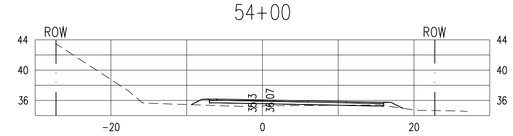

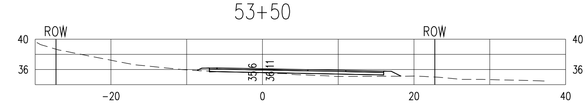

REVISIONS:	DATE

King County
DEPARTMENT OF NATURAL RESOURCES AND PARKS
201 S JACKSON STREET
SUITE 700
SEATTLE, WA 98104

MacLeod Reckord PLLC
Colman Building
91 Marion Street
Seattle, Washington 98104
206-323-7919
FAX 323-9242

STATE OF WASHINGTON REGISTERED LANDSCAPE ARCHITECT
TERRANCE K. RECKORD
CERTIFICATE No. 238

BURKE-GILMAN TRAIL REDEVELOPMENT

SCALE:	1:10
DATE:	8/25/10
DRAWN BY:	MBM
CHECKED BY:	KL, TR
JOB NO.:	05111

SECTIONS

SHEET
L2.30

BID SET

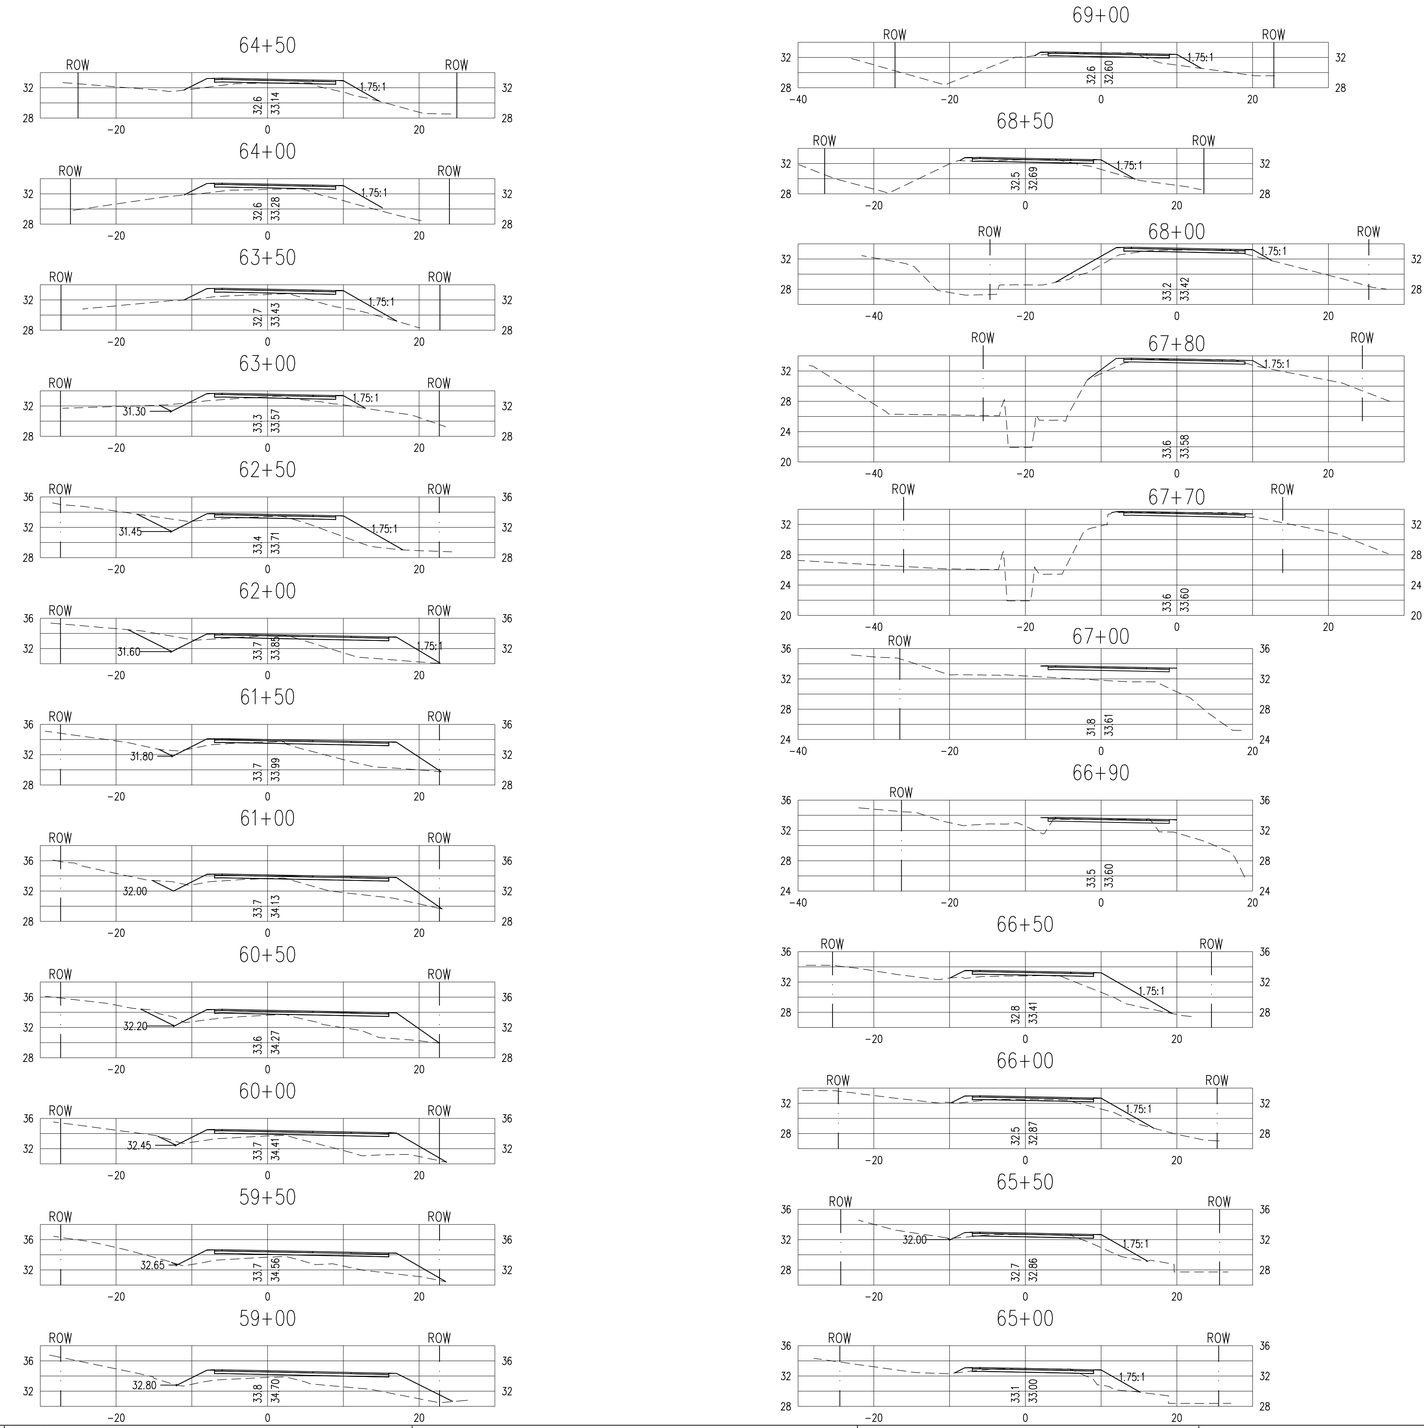

REVISIONS:	DATE

King County
DEPARTMENT OF NATURAL RESOURCES AND PARKS
201 S JACKSON STREET
SUITE 700
SEATTLE, WA 98104

MacLeod Reckord PLLC
Colman Building
91 Marion Street
Seattle, Washington 98104
206-323-7919
FAX 323-9242

STATE OF WASHINGTON REGISTERED LANDSCAPE ARCHITECT
TERRANCE K. RECKORD
CERTIFICATE No. 238

BURKE-GILMAN TRAIL REDEVELOPMENT

SCALE:	1:10
DATE:	8/25/10
DRAWN BY:	MBM
CHECKED BY:	KL, TR
JOB NO.:	05111

SECTIONS

SHEET
L2.31

BID SET

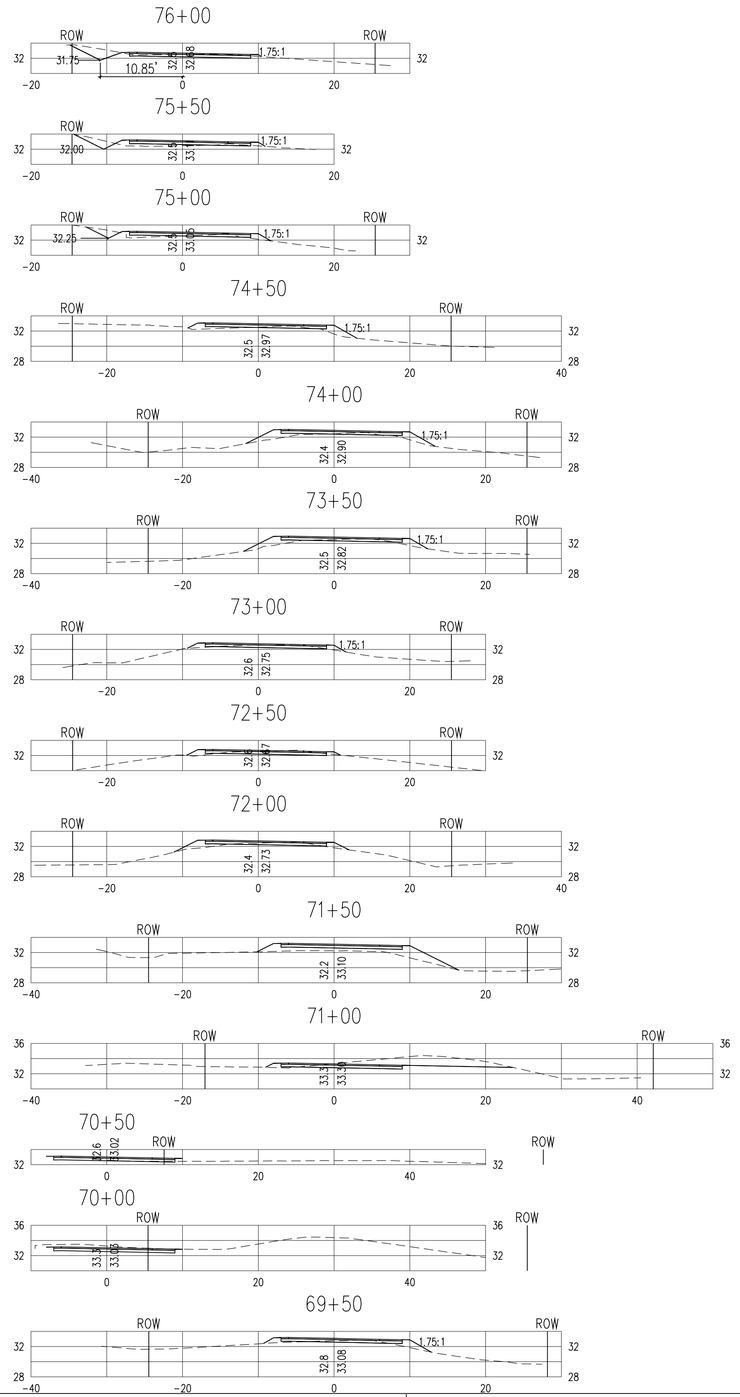

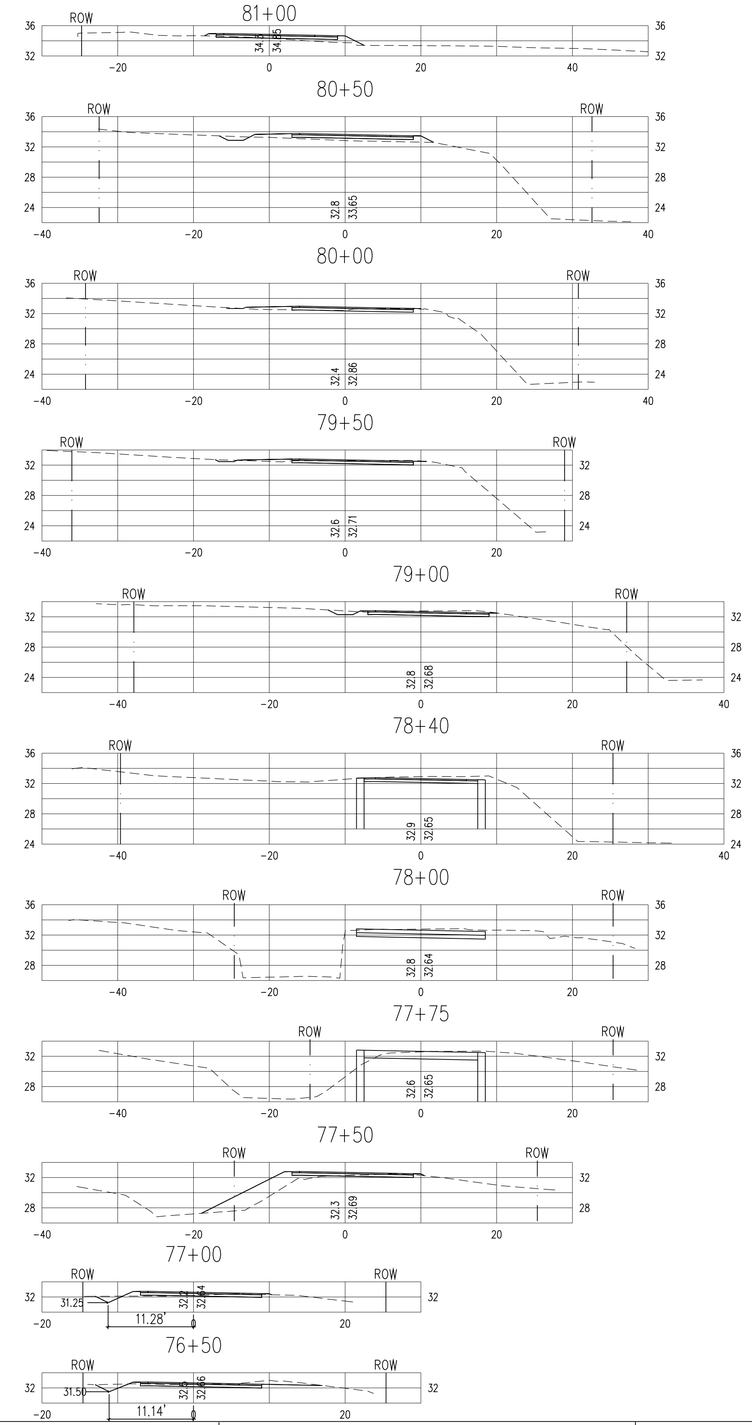

REVISIONS:	DATE

King County
DEPARTMENT OF NATURAL RESOURCES AND PARKS
201 S JACKSON STREET
SUITE 700
SEATTLE, WA 98104

MacLeod Reckord PLLC
Colman Building
91 Marion Street
Seattle, Washington 98104
206-323-7919
FAX 323-9242

STATE OF WASHINGTON REGISTERED LANDSCAPE ARCHITECT
TERRANCE K. RECKORD
CERTIFICATE No. 238

BURKE-GILMAN TRAIL REDEVELOPMENT

SCALE:	1:10
DATE:	10/21/10
DRAWN BY:	MBM
CHECKED BY:	KL, TR
JOB NO.:	05111

SECTIONS

SHEET
L2.32

BID SET

85+50

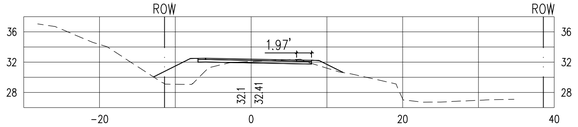

85+00

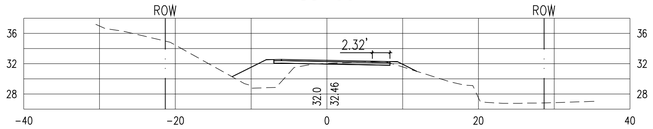

84+50

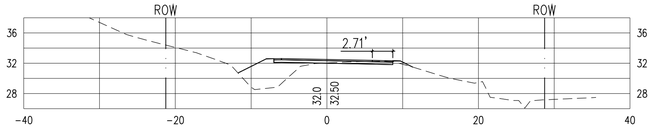

84+00

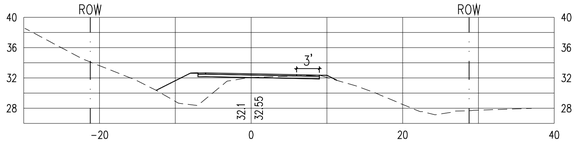

83+50

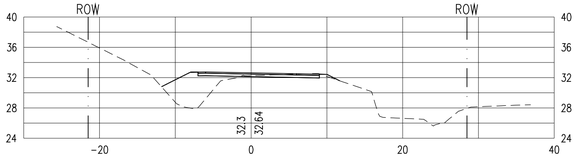

83+00

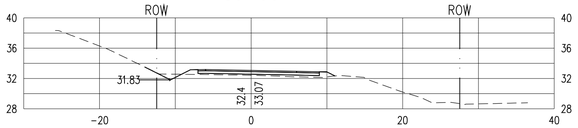

82+65

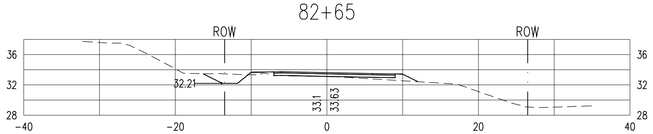

82+50

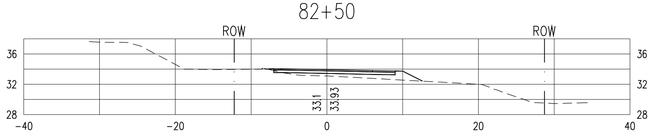

82+00

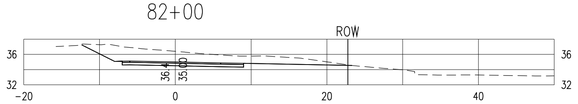

81+50

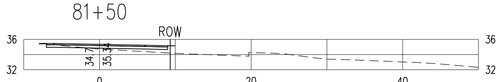

89+50
END LEFT SIDE WALL

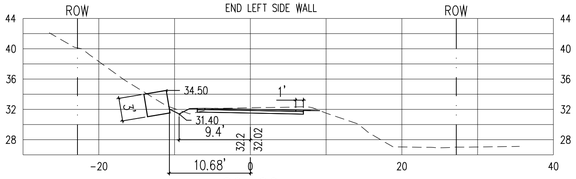

89+00

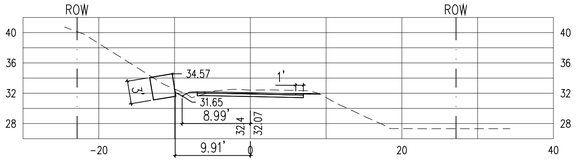

88+50

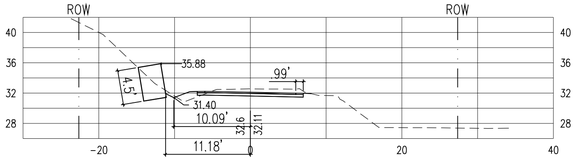

88+00
END LEFT SIDE WALL

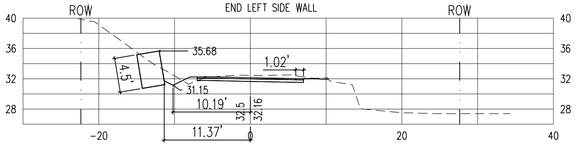

87+50

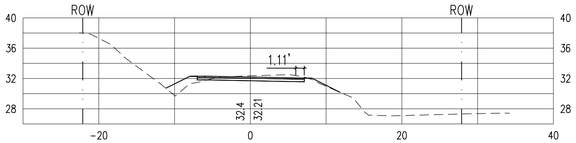

87+00

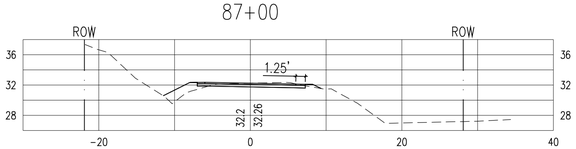

86+50

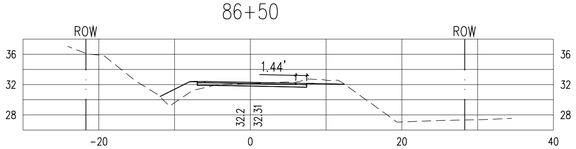

86+00

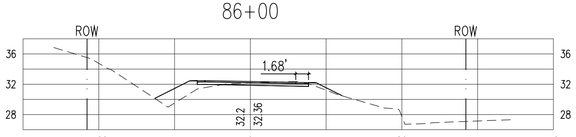

REVISIONS:	DATE

King County
DEPARTMENT OF NATURAL RESOURCES AND PARKS
201 S JACKSON STREET
SUITE 700
SEATTLE, WA 98104

MacLeod Reckord PLLC
Colman Building
91 Marion Street
Seattle, Washington 98104
206-323-7919
FAX 323-9242

STATE OF WASHINGTON REGISTERED LANDSCAPE ARCHITECT
TERRANCE K. RECKORD
CERTIFICATE No. 238

BURKE-GILMAN TRAIL REDEVELOPMENT

SCALE:	1:10
DATE:	8/25/10
DRAWN BY:	MBM
CHECKED BY:	KL, TR
JOB NO.:	05111

SECTIONS

SHEET L2.33

BID SET

92+00

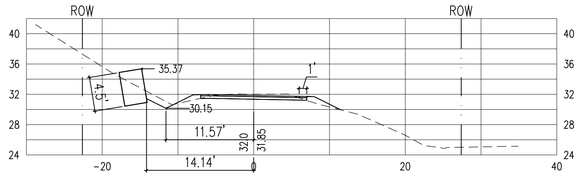

91+50

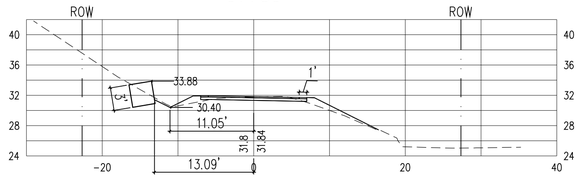

91+00

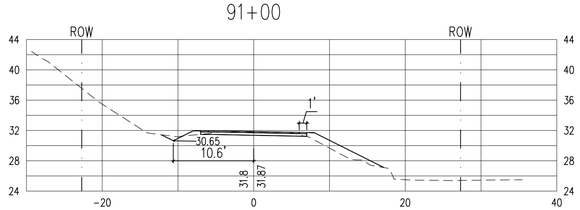

90+60

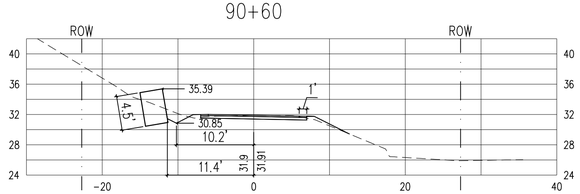

90+50

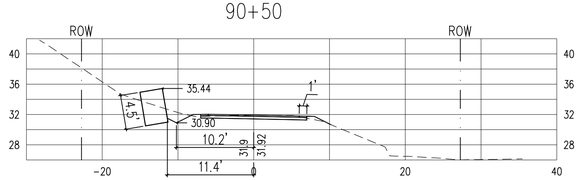

90+40
BEGIN LEFT SIDE WALL

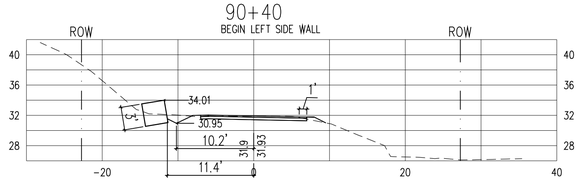

90+00

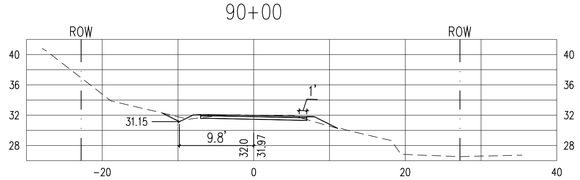

94+50

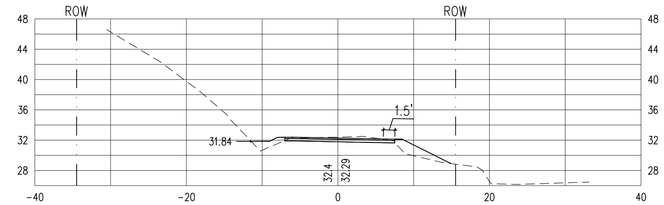

94+00

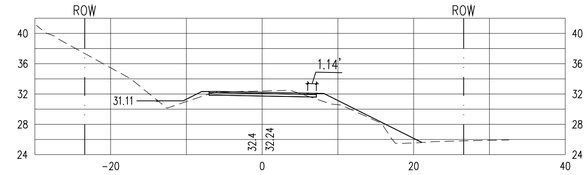

93+50

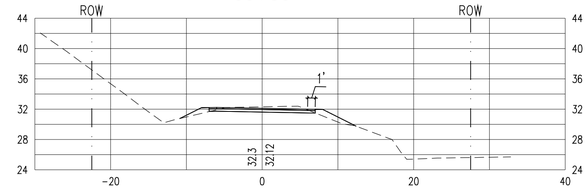

93+00

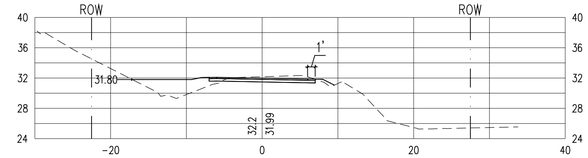

92+90
END LEFT SIDE WALL

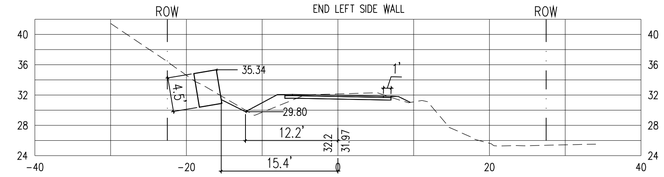

92+50

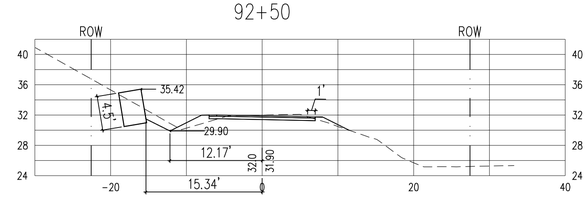

REVISIONS:	DATE

King County
DEPARTMENT OF NATURAL RESOURCES AND PARKS
201 S JACKSON STREET
SUITE 700
SEATTLE, WA 98104

MacLeod Reckord PLLC
Colman Building
91 Marion Street
Seattle, Washington 98104
206-323-7919
FAX 323-9242

STATE OF WASHINGTON REGISTERED LANDSCAPE ARCHITECT
TERRANCE K. RECKORD
CERTIFICATE No. 238

BURKE-GILMAN TRAIL REDEVELOPMENT

SCALE:	1:10
DATE:	8/25/10
DRAWN BY:	MBM
CHECKED BY:	KL, TR
JOB NO.:	05111

SECTIONS

SHEET
L2.34

BID SET

98+50

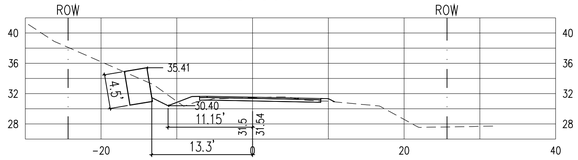

98+00
BEGIN LEFT SIDE WALL

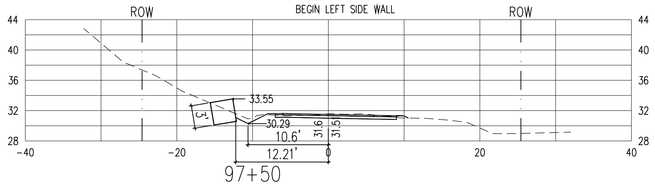

97+50

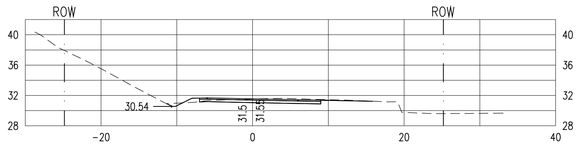

97+00

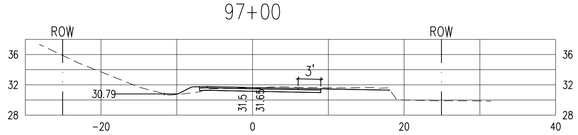

96+50

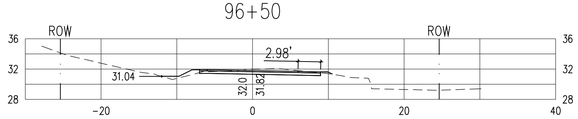

96+00

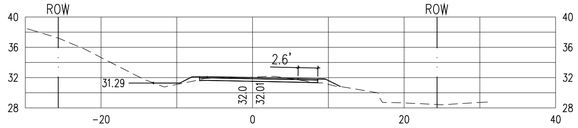

95+50

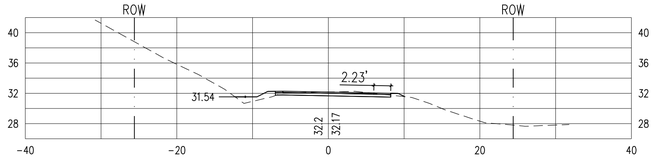

95+00

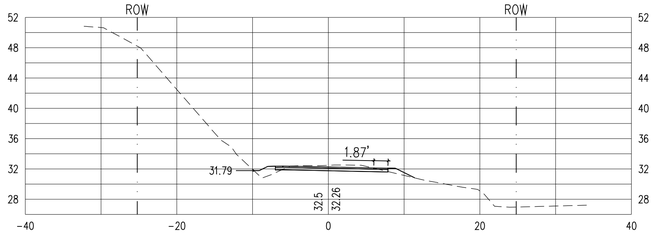

101+25

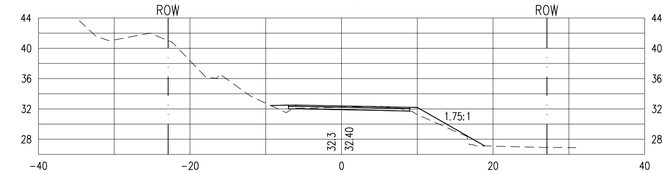

101+00

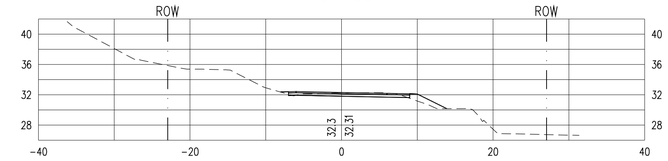

100+50

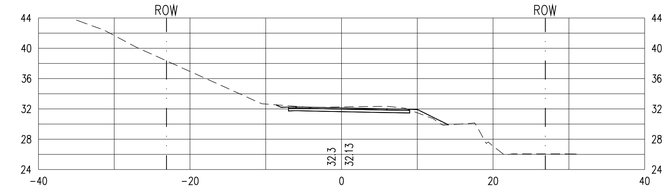

100+00

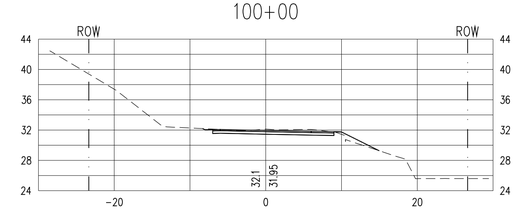

99+85
END LEFT SIDE WALL

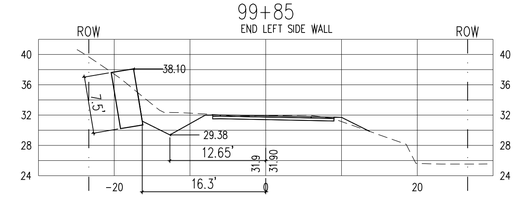

99+50

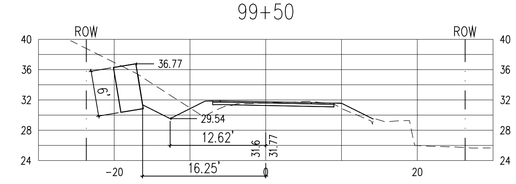

99+00

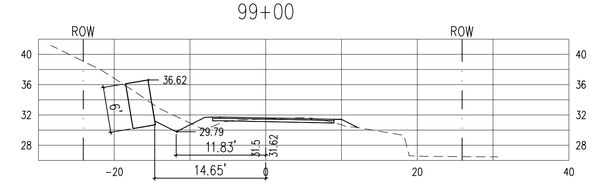

REVISIONS:	DATE

King County
DEPARTMENT OF NATURAL RESOURCES AND PARKS
201 S JACKSON STREET
SUITE 700
SEATTLE, WA 98104

MacLeod Reckord PLLC
Colman Building
91 Marion Street
Seattle, Washington 98104
206-323-7919
FAX 323-9242

STATE OF WASHINGTON REGISTERED LANDSCAPE ARCHITECT
TERRANCE K. RECKORD
CERTIFICATE No. 238

BURKE-GILMAN TRAIL REDEVELOPMENT

SCALE: 1:10
DATE: 8/25/10
DRAWN BY: MBM
CHECKED BY: KL, TR
JOB NO.: 05111

SECTIONS

SHEET
L2.35

BID SET

104+25

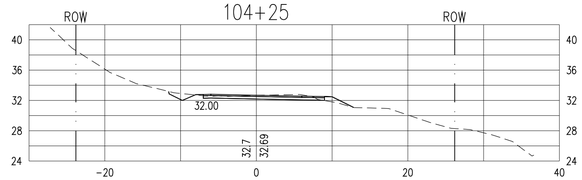

104+00
END LEFT SIDE WALL

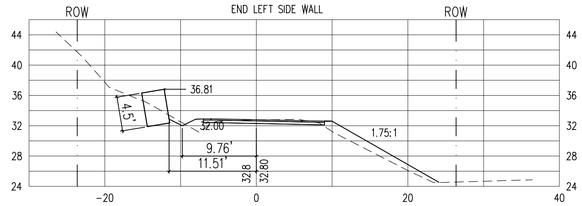

103+50

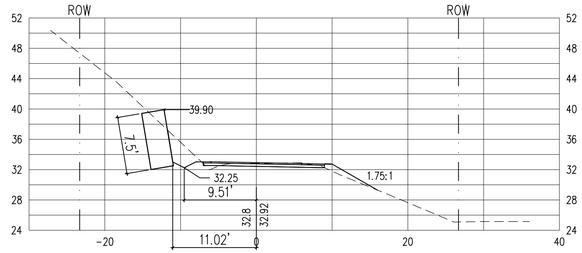

103+00
BEGIN LEFT SIDE WALL

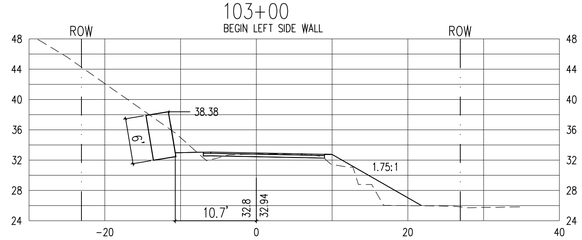

102+50

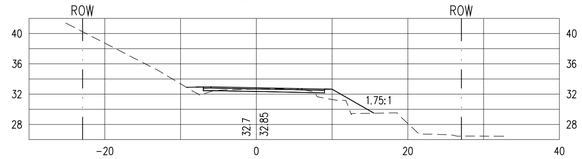

102+00

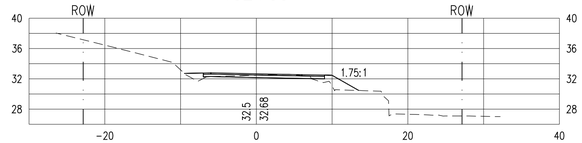

101+50

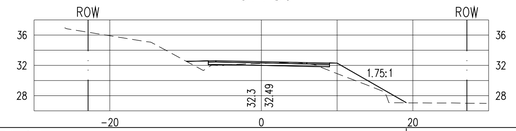

104+90

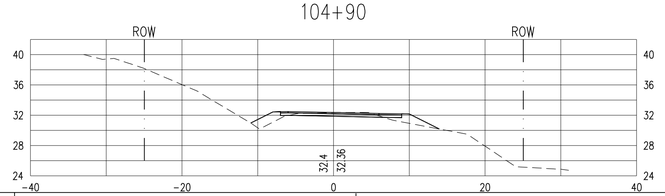

REVISIONS:	DATE

King County
DEPARTMENT OF NATURAL RESOURCES AND PARKS
201 S JACKSON STREET
SUITE 700
SEATTLE, WA 98104

MacLeod Reckord PLLC
Colman Building
91 Marion Street
Seattle, Washington 98104
206-323-7919
FAX 323-9242

STATE OF WASHINGTON REGISTERED LANDSCAPE ARCHITECT
TERRANCE K. RECKORD
CERTIFICATE No. 238

BURKE-GILMAN TRAIL REDEVELOPMENT

SCALE:	1:10
DATE:	8/25/10
DRAWN BY:	MBM
CHECKED BY:	KL, TR
JOB NO.:	05111

SECTIONS

SHEET
L2.36

BID SET