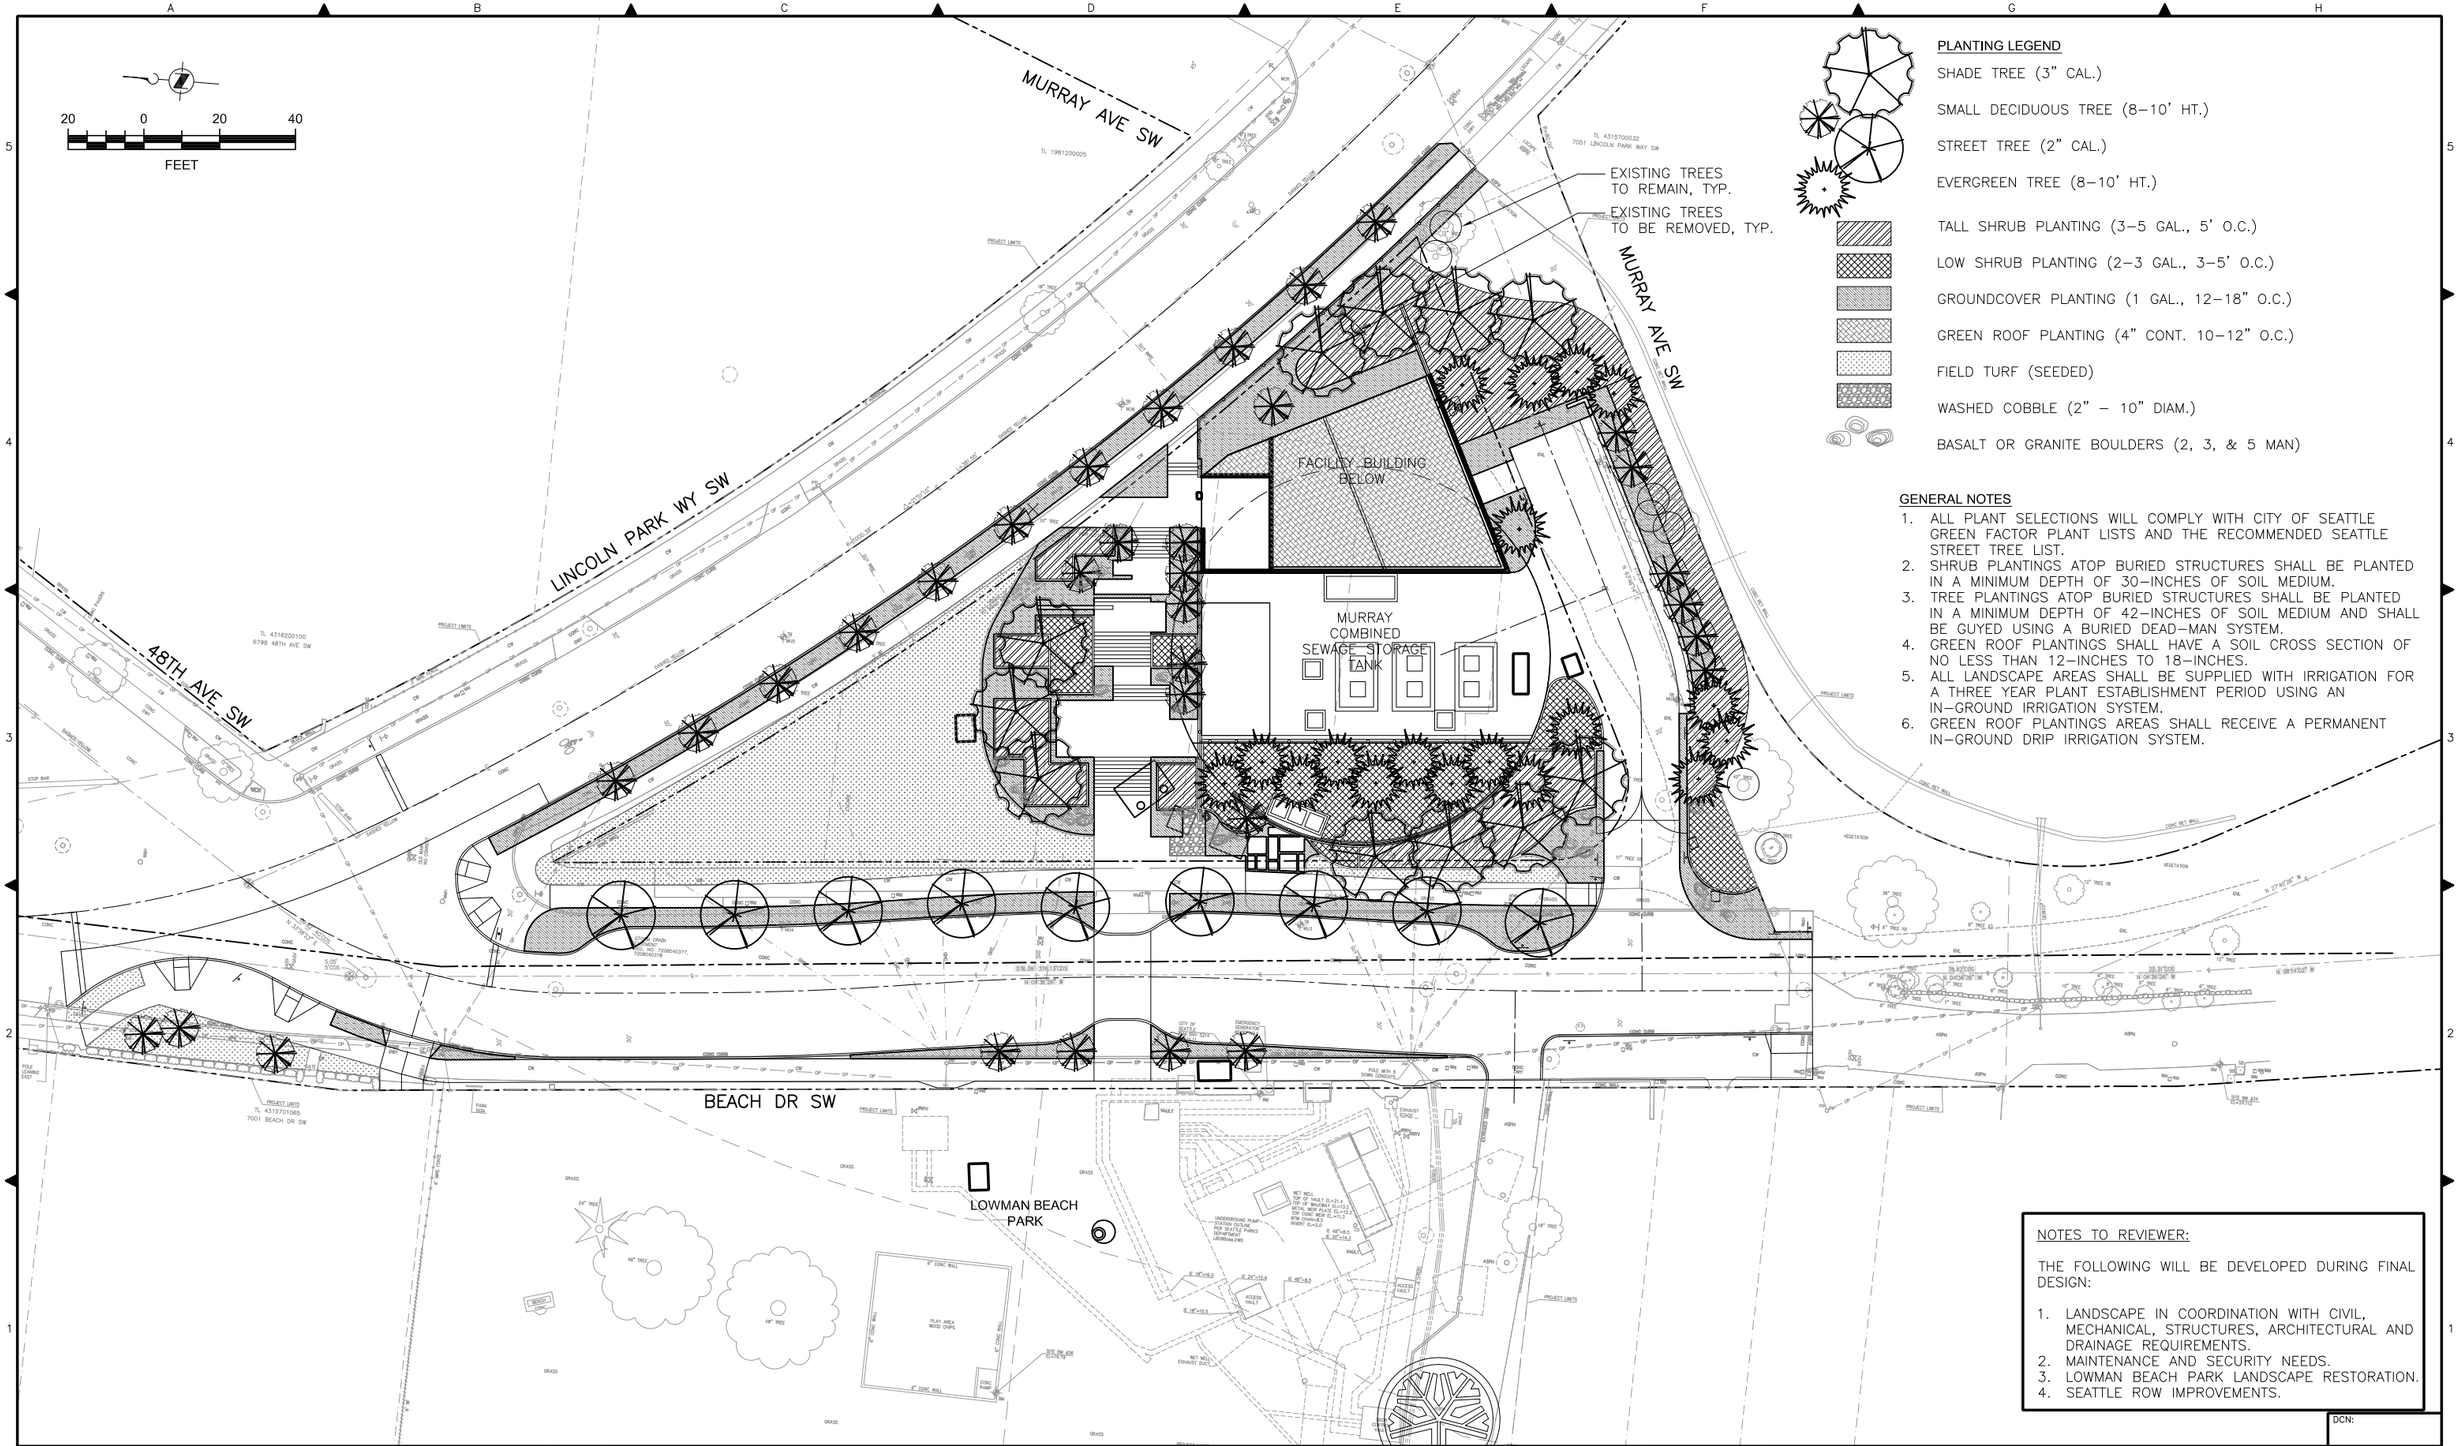

PLANTING LEGEND

- SHADE TREE (3" CAL.)
- SMALL DECIDUOUS TREE (8–10' HT.)
- STREET TREE (2" CAL.)
- EVERGREEN TREE (8–10' HT.)
- TALL SHRUB PLANTING (3–5 GAL., 5' O.C.)
- LOW SHRUB PLANTING (2–3 GAL., 3–5' O.C.)
- GROUNDCOVER PLANTING (1 GAL., 12–18" O.C.)
- GREEN ROOF PLANTING (4" CONT. 10–12" O.C.)
- FIELD TURF (SEEDED)
- WASHED COBBLE (2" – 10" DIAM.)
- BASALT OR GRANITE BOULDERS (2, 3, & 5 MAN)

GENERAL NOTES

1. ALL PLANT SELECTIONS WILL COMPLY WITH CITY OF SEATTLE GREEN FACTOR PLANT LISTS AND THE RECOMMENDED SEATTLE STREET TREE LIST.
2. SHRUB PLANTINGS ATOP BURIED STRUCTURES SHALL BE PLANTED IN A MINIMUM DEPTH OF 30–INCHES OF SOIL MEDIUM.
3. TREE PLANTINGS ATOP BURIED STRUCTURES SHALL BE PLANTED IN A MINIMUM DEPTH OF 42–INCHES OF SOIL MEDIUM AND SHALL BE GUYED USING A BURIED DEAD–MAN SYSTEM.
4. GREEN ROOF PLANTINGS SHALL HAVE A SOIL CROSS SECTION OF NO LESS THAN 12–INCHES TO 18–INCHES.
5. ALL LANDSCAPE AREAS SHALL BE SUPPLIED WITH IRRIGATION FOR A THREE YEAR PLANT ESTABLISHMENT PERIOD USING AN IN–GROUND IRRIGATION SYSTEM.
6. GREEN ROOF PLANTINGS AREAS SHALL RECEIVE A PERMANENT IN–GROUND DRIP IRRIGATION SYSTEM.

NOTES TO REVIEWER:

THE FOLLOWING WILL BE DEVELOPED DURING FINAL DESIGN:

1. LANDSCAPE IN COORDINATION WITH CIVIL, MECHANICAL, STRUCTURES, ARCHITECTURAL AND DRAINAGE REQUIREMENTS.
2. MAINTENANCE AND SECURITY NEEDS.
3. LOWMAN BEACH PARK LANDSCAPE RESTORATION.
4. SEATTLE ROW IMPROVEMENTS.

No.	REVISION	BY	APP'D	DATE

HDR Engineering, Inc.

30%
PRELIMINARY REVIEW INFORMATION ONLY

STATE OF WASHINGTON REGISTERED LANDSCAPE ARCHITECT
MATTHEW C. GURRAD
CERTIFICATE NO. 1094

DESIGNED/DRAWN: M. GURRAD	QA/QC:
PROJECT ENGINEER: M. GURRAD	SCALE: 1"=20'
DESIGN APPROVAL: MIKE TSENG	ONE INCH (REFERENCE)
PROJECT ACCEPTANCE: ERICA JACOBS	CONTRACT NO: E00226E11

King County

DEPARTMENT OF NATURAL RESOURCES & PARKS
WASTEWATER TREATMENT DIVISION
MURRAY CSO CONTROL FACILITY
MURRAY CSO CONTROL PROJECT

LANDSCAPE PLAN

DCN:
DATE: MARCH 2012
PROJECT FILE NO: 432608
DRAWING NO: L103
SHEET NO: OF 250

C:\pwworking\sea\d0666178\852-608-L103.dwg | Layout: PLOT
PLOTTED: Mar 02, 2012-08:05:19am By bnewell
XREFS: Project-KCWTD-2010-D-TB.dwg; XC-PV-PLAN1.dwg; XS-ST-PLAN1.dwg; XC-CV-PLAN1.dwg; XC-SURVEY.dwg; XA-FB-PLAN1.dwg; XE-FB-PLAN1.dwg; XS-ST-PLAN2.dwg; XM-ST-PLAN2.dwg; XM-ST-PLAN1.dwg; XS-ST-PLAN3.dwg; X-ST-PLAN.dwg; XS-FB-PLAN2.dwg
IMAGES: