

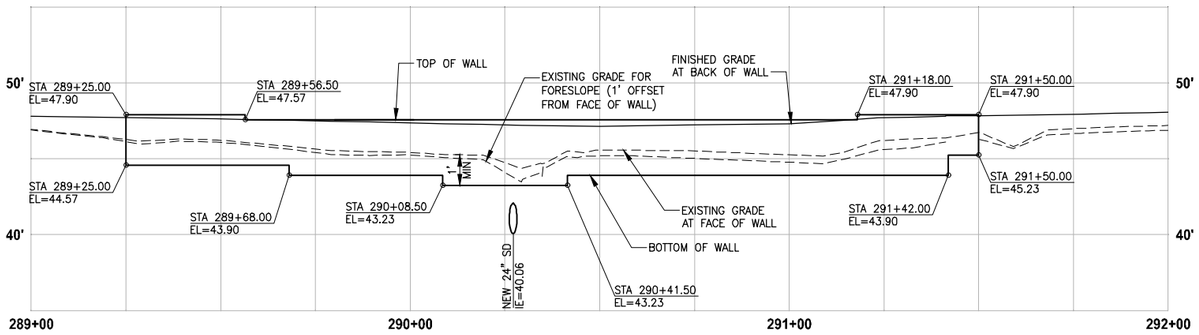



LEFT STRUCTURAL EARTH WALL
WALL #1 (FILL) B-LINE
HORIZ: 1"=20'
VERT: 1"=5'

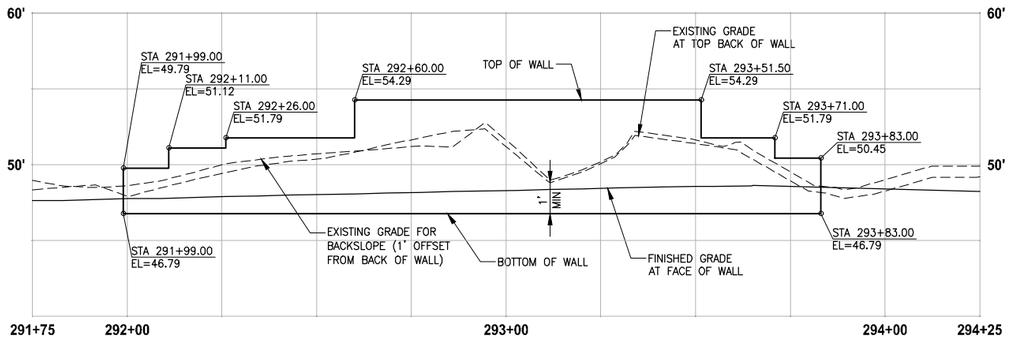


RIGHT GRAVITY BLOCK WALL
WALL #2 (CUT) B-LINE
HORIZ: 1"=20'
VERT: 1"=5'

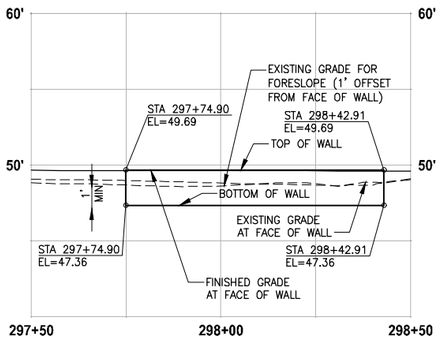


LEFT STRUCTURAL EARTH WALL
WALL #3B (FILL) B-LINE
HORIZ: 1"=20'
VERT: 1"=5'

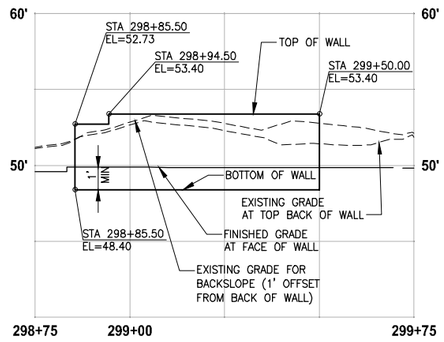

RIGHT GRAVITY BLOCK WALL
WALL #3C (CUT) B-LINE
HORIZ: 1"=20'
VERT: 1"=5'

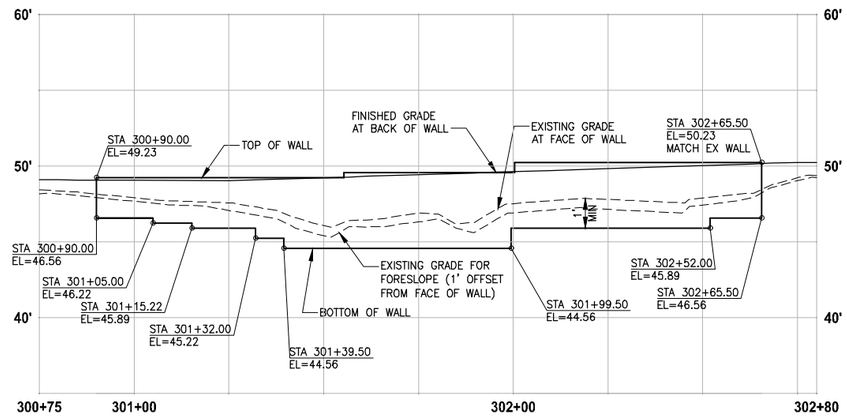

LEFT STRUCTURAL EARTH WALL
WALL #4 (FILL) B-LINE
HORIZ: 1"=20'
VERT: 1"=5'

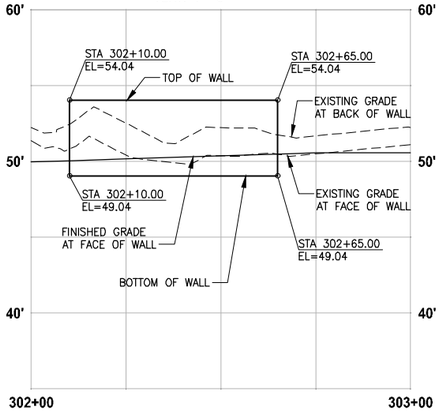

RIGHT GRAVITY BLOCK WALL
WALL #4A (CUT) B-LINE
HORIZ: 1"=20'
VERT: 1"=5'

NOTES:

1. UTILITIES SHOWN ARE APPROXIMATE. CONTRACTOR TO VERIFY LOCATIONS AND DEPTH, AS AUTHORIZED BY THE ENGINEER.
2. PVC SLEEVE 4 IN. DIA, 10 LF CENTERED AT WALL. SEE SPECIAL PROVISIONS.
3. BUILDING PERMIT IS REQUIRED FOR WALLS OVER 4 FEET HIGH (FROM TOP TO BOTTOM) AND WALLS SUPPORTING A SURCHARGE.
4. ELEVATIONS AT STAIRS ALONG FACE OF TRAIL WALL ARE 4" LOWER THAN TOP OF THE TRAIL WALL ELEVATION.
5. DETAILED LAYOUT FOR WALL STEPS AND WALLS FOR STAIRS ARE NOT COMPLETE YET. ELEVATIONS SHOWN ARE PRELIMINARY AND ARE SUBJECT TO CHANGE.

CITY OF SAMMAMISH APPROVAL	
City Engineer	Date
Community Development	Date

REVISED 60 % REVIEW SUBMITTAL
NOT FOR CONSTRUCTION

	REVISIONS	DATE	BY

DESIGNED M. TSUN
DRAWN B. PURGANAN
CHECKED P. JOHANNESSEN
APPROVED Y. HO

ONE INCH AT FULL SCALE.
IF NOT, SCALE ACCORDINGLY

FILE NAME BL1521075P19T03WP-01
JOB No. 554-1521-075 P19 T03
DATE JULY 2017

PRELIMINARY
YAMMIE Y. HO — STATE OF WASHINGTON — 40829 — REGISTERED PROFESSIONAL ENGINEER

Parametrix
ENGINEERING . PLANNING . ENVIRONMENTAL SCIENCES
719 2ND AVENUE, SUITE 200 | SEATTLE, WA 98104
P 206.394.3700
WWW.PARAMETRIX.COM


PROJECT NAME
EAST LAKE SAMMAMISH
MASTER PLAN TRAIL
SOUTH SAMMAMISH SEGMENT B
SAMMAMISH, WA

WALL PROFILES

SHEET NO.
118 OF 158

WP1


PATH: U:\PSO\Projects\Clients\1521-KingCo\554-1521-075-ELST\99Svcs\CADD\Phase 19\T03 Civil\Dwg\
LAYOUT: WP1
PLOTTED BY: purgabut DATE: Friday, July 07, 2017 5:33:26 PM

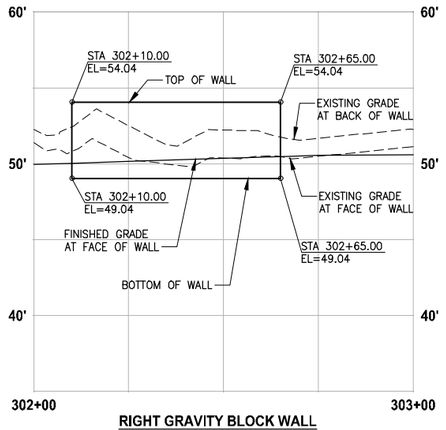

RIGHT GRAVITY BLOCK WALL

WALL #4A (CUT) B-LINE

HORIZ: 1"=20'
VERT: 1"=5'

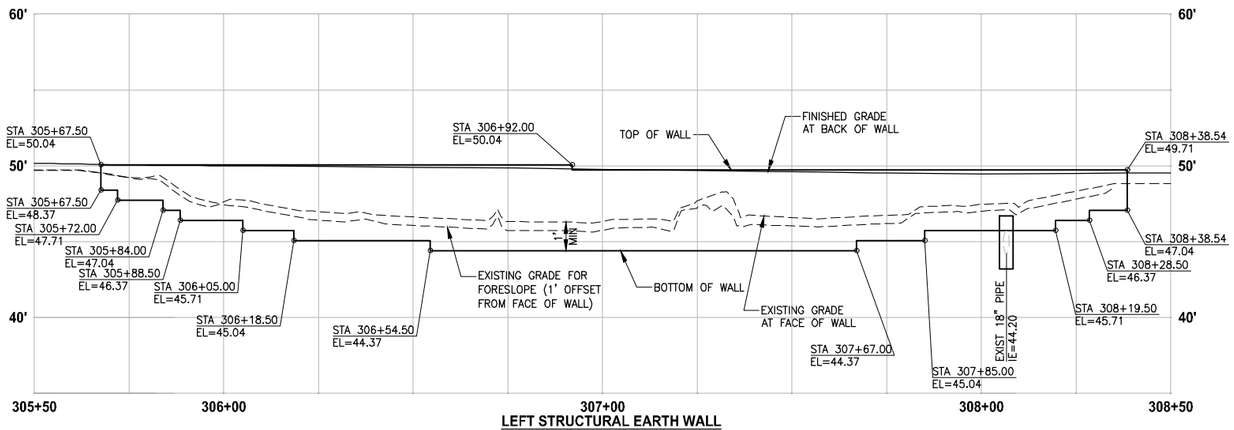

LEFT STRUCTURAL EARTH WALL

WALL #5 (FILL) B-LINE

HORIZ: 1"=20'
VERT: 1"=5'

LEFT STRUCTURAL EARTH WALL

WALL #8 (FILL) B-LINE

HORIZ: 1"=20'
VERT: 1"=5'

NOTES:

1. UTILITIES SHOWN ARE APPROXIMATE. CONTRACTOR TO VERIFY LOCATIONS AND DEPTH, AS AUTHORIZED BY THE ENGINEER.
2. PVC SLEEVE 4 IN. DIA, 10 LF CENTERED AT WALL. SEE SPECIAL PROVISIONS.
3. BUILDING PERMIT IS REQUIRED FOR WALLS OVER 4 FEET HIGH (FROM TOP TO BOTTOM) AND WALLS SUPPORTING A SURCHARGE.
4. ELEVATIONS AT STAIRS ALONG FACE OF TRAIL WALL ARE 4" LOWER THAN TOP OF THE TRAIL WALL ELEVATION.
5. DETAILED LAYOUT FOR WALL STEPS AND WALLS FOR STAIRS ARE NOT COMPLETE YET. ELEVATIONS SHOWN ARE PRELIMINARY AND ARE SUBJECT TO CHANGE.

CITY OF SAMMAMISH APPROVAL	
City Engineer	Date
Community Development	Date

REVISED 60 % REVIEW SUBMITTAL
NOT FOR CONSTRUCTION

	REVISIONS	DATE	BY

DESIGNED M. TSUN
DRAWN B. PURGANAN
CHECKED P. JOHANNESSEN
APPROVED Y. HO

ONE INCH AT FULL SCALE. IF NOT, SCALE ACCORDINGLY
FILE NAME BL1521075P19T03WP-01
JOB No. 554-1521-075 P19 T03
DATE JULY 2017

YAMMIE Y. HO — STATE OF WASHINGTON — 40829 — REGISTERED PROFESSIONAL ENGINEER
PRELIMINARY


Parametrix
ENGINEERING . PLANNING . ENVIRONMENTAL SCIENCES
719 2ND AVENUE, SUITE 200 | SEATTLE, WA 98104
P 206.394.3700
WWW.PARAMETRIX.COM

PROJECT NAME
EAST LAKE SAMMAMISH MASTER PLAN TRAIL SOUTH SAMMAMISH SEGMENT B
SAMMAMISH, WA

WALL PROFILES

SHEET NO. 119 OF 158
WP2


LAYOUT: WP2 PATH: U:\PS0\Projects\Clients\1521-KingCo\554-1521-075-ELST\99scs\CADD\Phase 19\T03 Civil\Dwg\ PLOTTED BY: purgabut DATE: Friday, July 07, 2017 5:33:57 PM

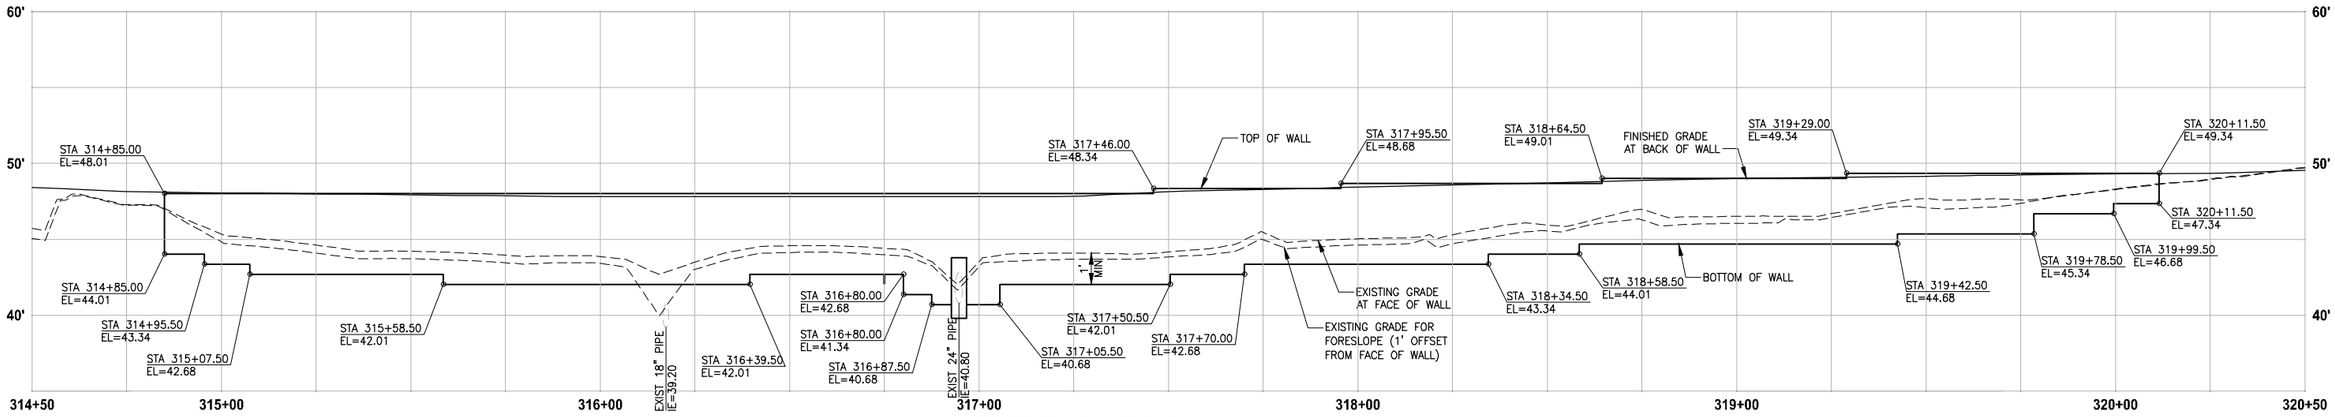

LEFT STRUCTURAL EARTH WALL

WALL #9 (FILL) B-LINE


HORIZ: 1"=20'
VERT: 1"=5'

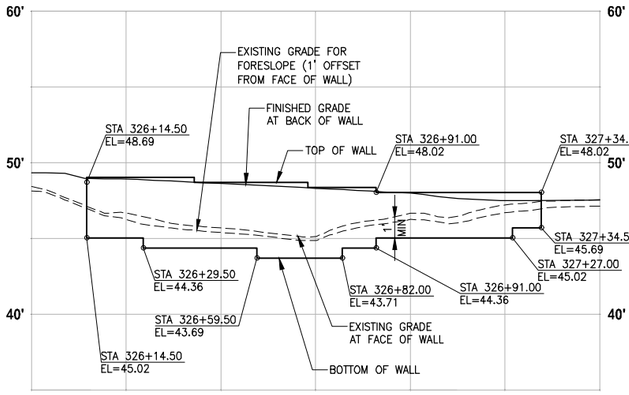

LEFT STRUCTURAL EARTH WALL

WALL #10 (FILL) B-LINE


HORIZ: 1"=20'
VERT: 1"=5'

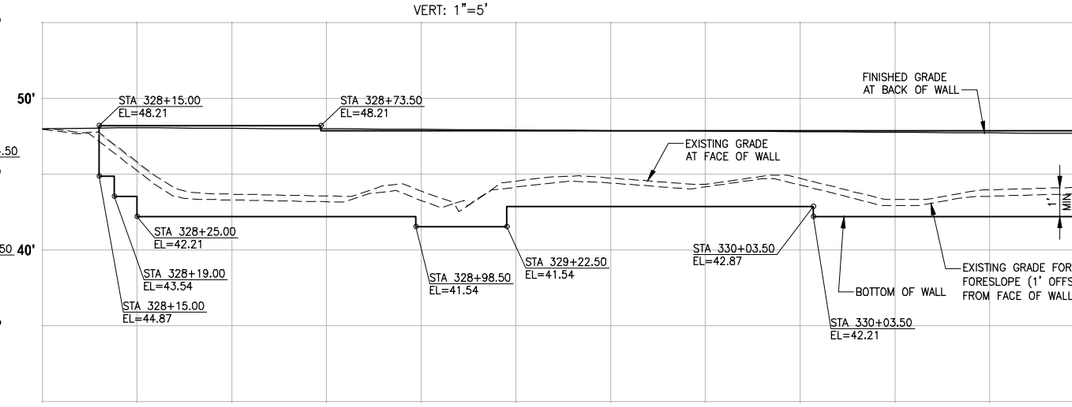

RIGHT STRUCTURAL EARTH WALL

WALL #11 (FILL) B-LINE


HORIZ: 1"=20'
VERT: 1"=5'

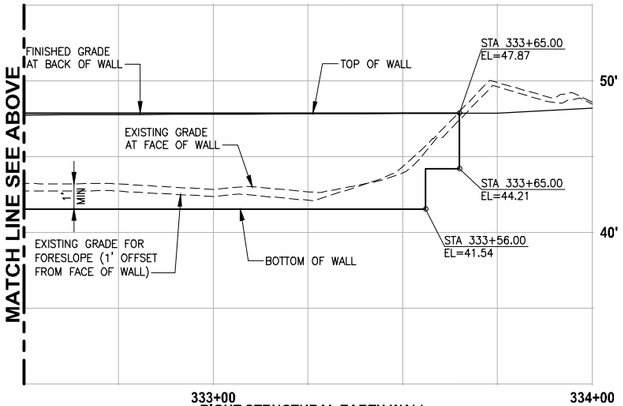

RIGHT STRUCTURAL EARTH WALL

WALL #11 (FILL) B-LINE


HORIZ: 1"=20'
VERT: 1"=5'

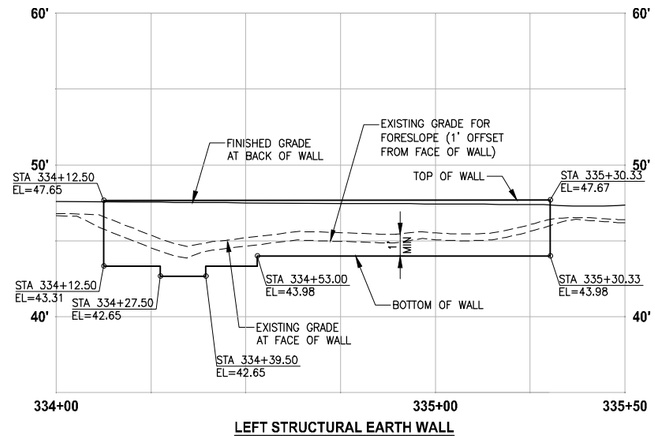

LEFT STRUCTURAL EARTH WALL

WALL #12A (FILL) B-LINE

HORIZ: 1"=20'
VERT: 1"=5'

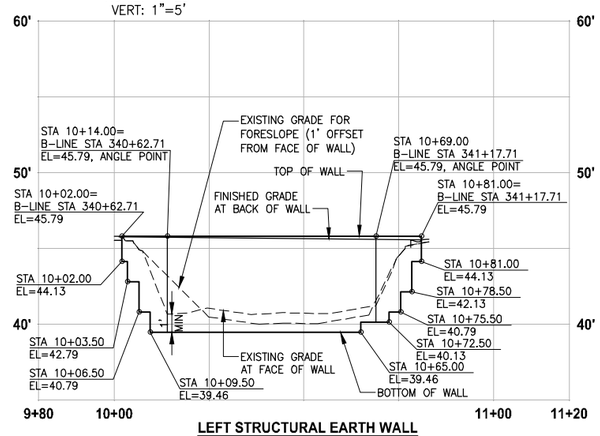

LEFT STRUCTURAL EARTH WALL

WALL #12B (FILL) B-LINE

HORIZ: 1"=20'
VERT: 1"=5'

MATCH LINE SEE BELOW

NOTES:

1. UTILITIES SHOWN ARE APPROXIMATE. CONTRACTOR TO VERIFY LOCATIONS AND DEPTH, AS AUTHORIZED BY THE ENGINEER.
2. PVC SLEEVE 4 IN. DIA, 10 LF CENTERED AT WALL. SEE SPECIAL PROVISIONS.
3. BUILDING PERMIT IS REQUIRED FOR WALLS OVER 4 FEET HIGH (FROM TOP TO BOTTOM) AND WALLS SUPPORTING A SURCHARGE.
4. ELEVATIONS AT STAIRS ALONG FACE OF TRAIL WALL ARE 4" LOWER THAN TOP OF THE TRAIL WALL ELEVATION.
5. DETAILED LAYOUT FOR WALL STEPS AND WALLS FOR STAIRS ARE NOT COMPLETE YET. ELEVATIONS SHOWN ARE PRELIMINARY AND ARE SUBJECT TO CHANGE.

CITY OF SAMMAMISH APPROVAL	
City Engineer	Date
Community Development	Date

REVISED 60 % REVIEW SUBMITTAL
NOT FOR CONSTRUCTION

	REVISIONS	DATE	BY

DESIGNED M. TSUN
DRAWN B. PURGANAN
CHECKED P. JOHANNESSEN
APPROVED Y. HO

ONE INCH AT FULL SCALE. IF NOT, SCALE ACCORDINGLY

FILE NAME BL1521075P19T03WP-01
JOB No. 554-1521-075 P19 T03
DATE JULY 2017

YAMMIE Y. HO — STATE OF WASHINGTON — 40829 — REGISTERED PROFESSIONAL ENGINEER
PRELIMINARY

Parametrix
ENGINEERING . PLANNING . ENVIRONMENTAL SCIENCES
719 2ND AVENUE, SUITE 200 | SEATTLE, WA 98104
P 206.394.3700
WWW.PARAMETRIX.COM


PROJECT NAME
EAST LAKE SAMMAMISH
MASTER PLAN TRAIL
SOUTH SAMMAMISH SEGMENT B
SAMMAMISH, WA

WALL PROFILES

SHEET NO.
120 OF 158

WP3


LAYOUT: WP3 PATH: U:\PSO\Projects\Clients\1521-KingCo\554-1521-075-ELST\99Sxcs\CADD\Phase 19\T03 Civil\Dwg\ PLOTTED BY: purgabut DATE: Friday, July 07, 2017 5:34:44 PM

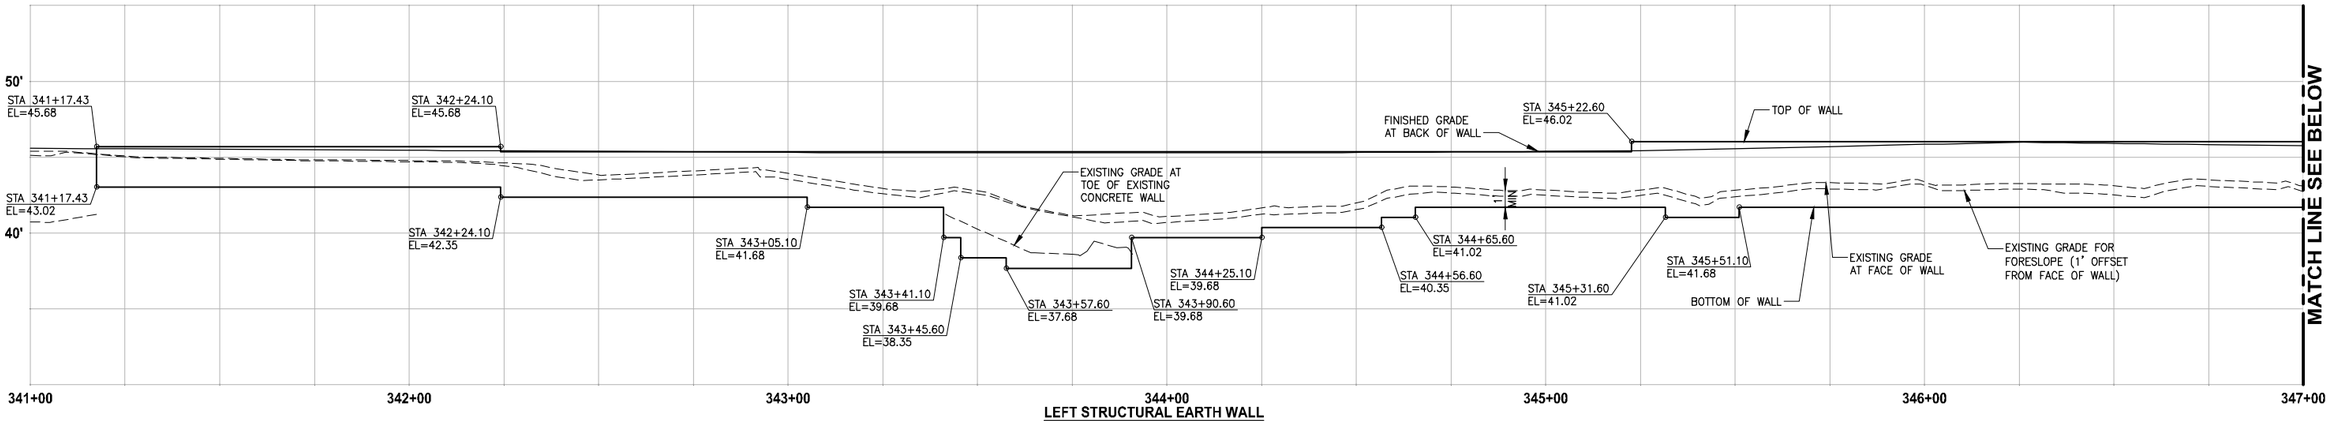

LEFT STRUCTURAL EARTH WALL

WALL #13 (FILL) B-LINE


HORIZ: 1"=20'
VERT: 1"=5'

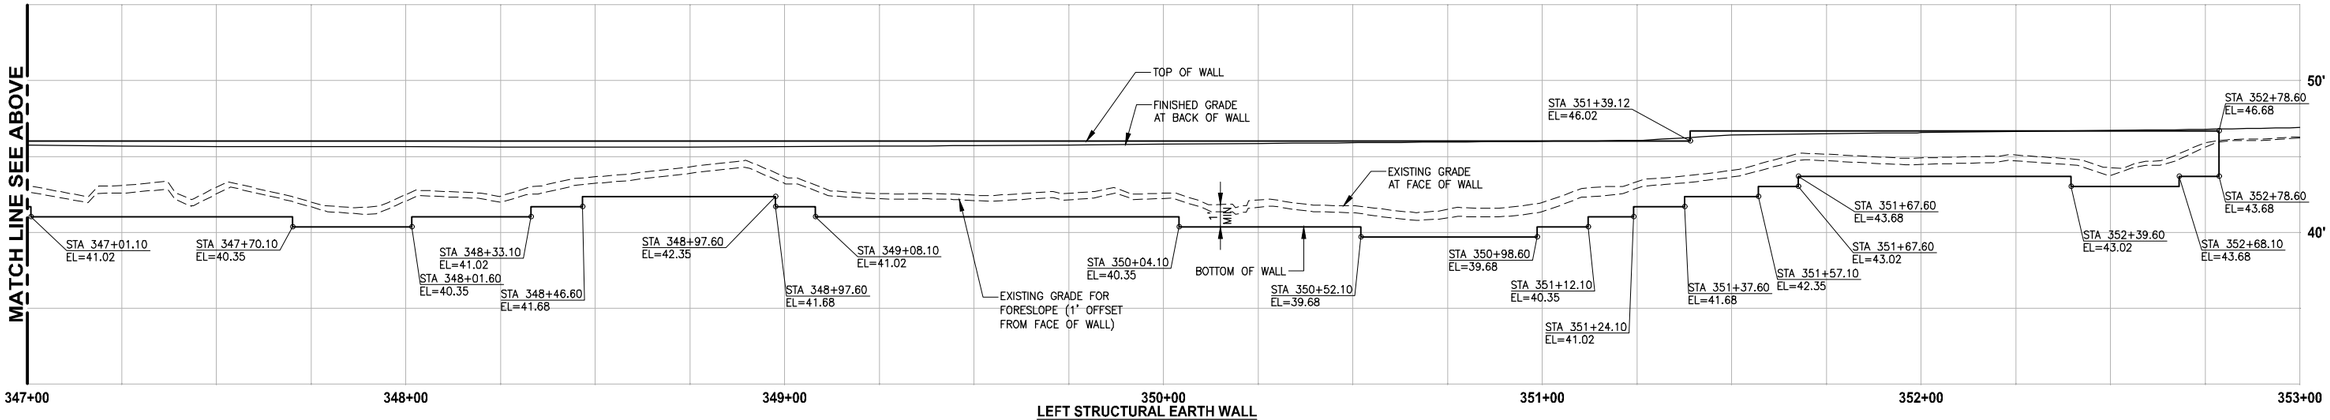

LEFT STRUCTURAL EARTH WALL

WALL #13 (FILL) B-LINE


HORIZ: 1"=20'
VERT: 1"=5'

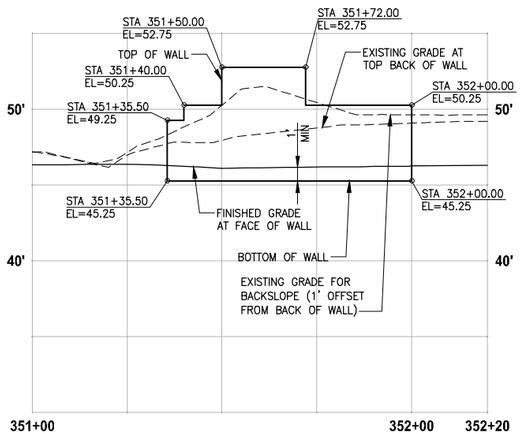

RIGHT GRAVITY BLOCK WALL

WALL #13A (CUT) B-LINE

HORIZ: 1"=20'
VERT: 1"=5'

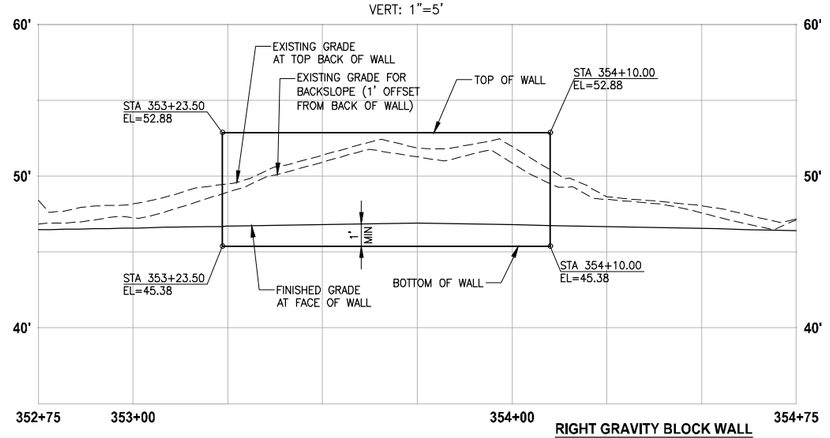

RIGHT GRAVITY BLOCK WALL

WALL #14 (CUT) B-LINE

HORIZ: 1"=20'
VERT: 1"=5'

NOTES:

1. UTILITIES SHOWN ARE APPROXIMATE. CONTRACTOR TO VERIFY LOCATIONS AND DEPTH, AS AUTHORIZED BY THE ENGINEER.
2. PVC SLEEVE 4 IN. DIA, 10 LF CENTERED AT WALL. SEE SPECIAL PROVISIONS.
3. BUILDING PERMIT IS REQUIRED FOR WALLS OVER 4 FEET HIGH (FROM TOP TO BOTTOM) AND WALLS SUPPORTING A SURCHARGE.
4. ELEVATIONS AT STAIRS ALONG FACE OF TRAIL WALL ARE 4" LOWER THAN TOP OF THE TRAIL WALL ELEVATION.
5. DETAILED LAYOUT FOR WALL STEPS AND WALLS FOR STAIRS ARE NOT COMPLETE YET. ELEVATIONS SHOWN ARE PRELIMINARY AND ARE SUBJECT TO CHANGE.

CITY OF SAMMAMISH APPROVAL	
City Engineer	Date
Community Development	Date

REVISED 60 % REVIEW SUBMITTAL
NOT FOR CONSTRUCTION

	REVISIONS	DATE	BY

DESIGNED M. TSUN
DRAWN B. PURGANAN
CHECKED P. JOHANNESSEN
APPROVED Y. HO

ONE INCH AT FULL SCALE. IF NOT, SCALE ACCORDINGLY
FILE NAME BL1521075P19T03WP-01
JOB No. 554-1521-075 P19 T03
DATE JULY 2017

PRELIMINARY
YAMMIE Y. HO — STATE OF WASHINGTON — 40829 — REGISTERED PROFESSIONAL ENGINEER


Parametrix
ENGINEERING . PLANNING . ENVIRONMENTAL SCIENCES
719 2ND AVENUE, SUITE 200 | SEATTLE, WA 98104
P 206.394.3700
WWW.PARAMETRIX.COM

PROJECT NAME
EAST LAKE SAMMAMISH
MASTER PLAN TRAIL
SOUTH SAMMAMISH SEGMENT B
SAMMAMISH, WA

WALL PROFILES

SHEET NO. 121 OF 158
WP4


PATH: U:\PSO\Projects\Clients\1521-KingCo\554-1521-075-ELST\99Svcs\CADD\Phase 19\T03 Civil\Dwg\
PLOTTED BY: purgabut DATE: Friday, July 07, 2017 5:35:17 PM
LAYOUT: WP4

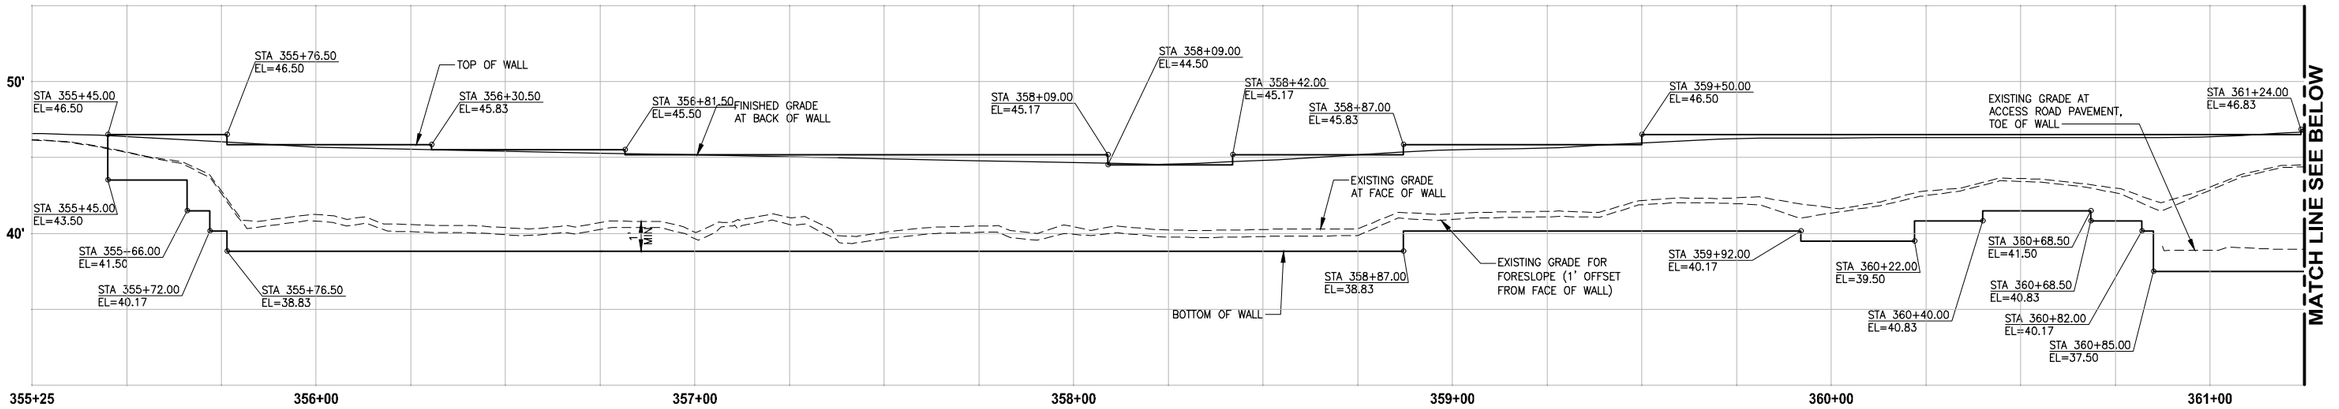

LEFT STRUCTURAL EARTH WALL

WALL #15 (FILL) B-LINE


HORIZ: 1"=20'
VERT: 1"=5'

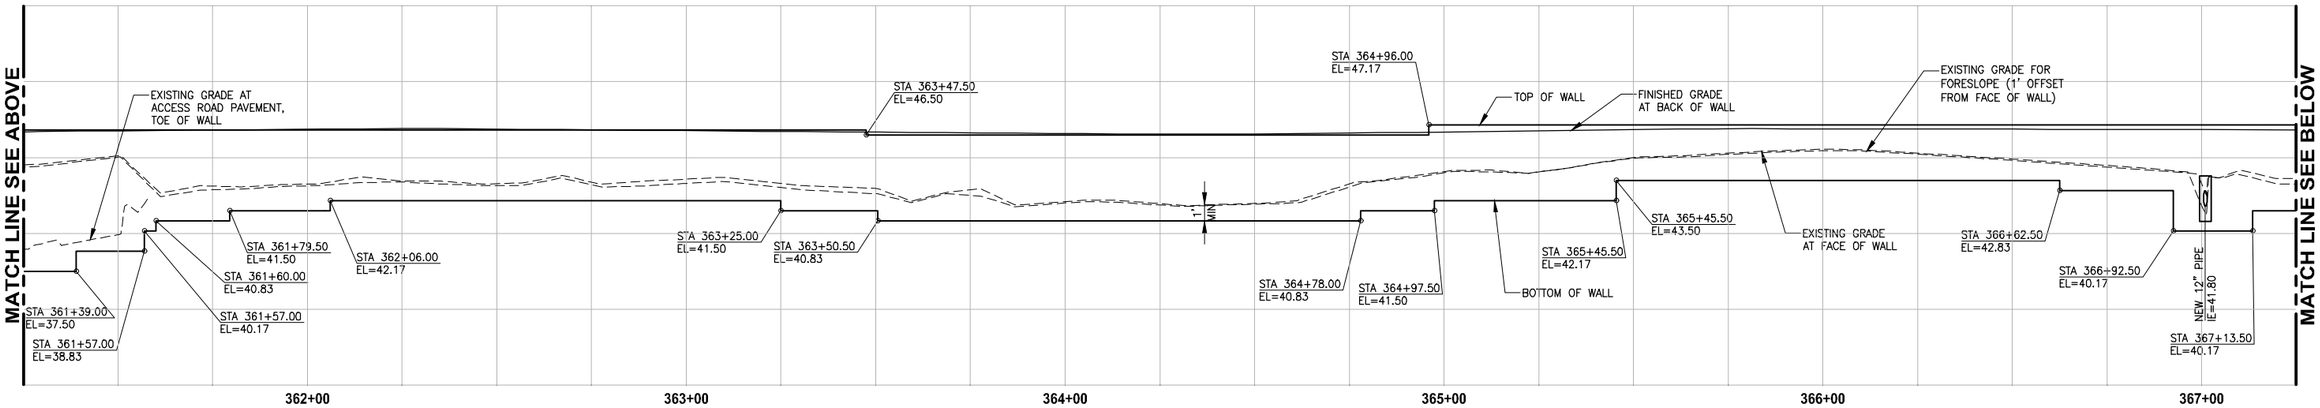

LEFT STRUCTURAL EARTH WALL

WALL #15 (FILL) B-LINE

HORIZ: 1"=20'
VERT: 1"=5'

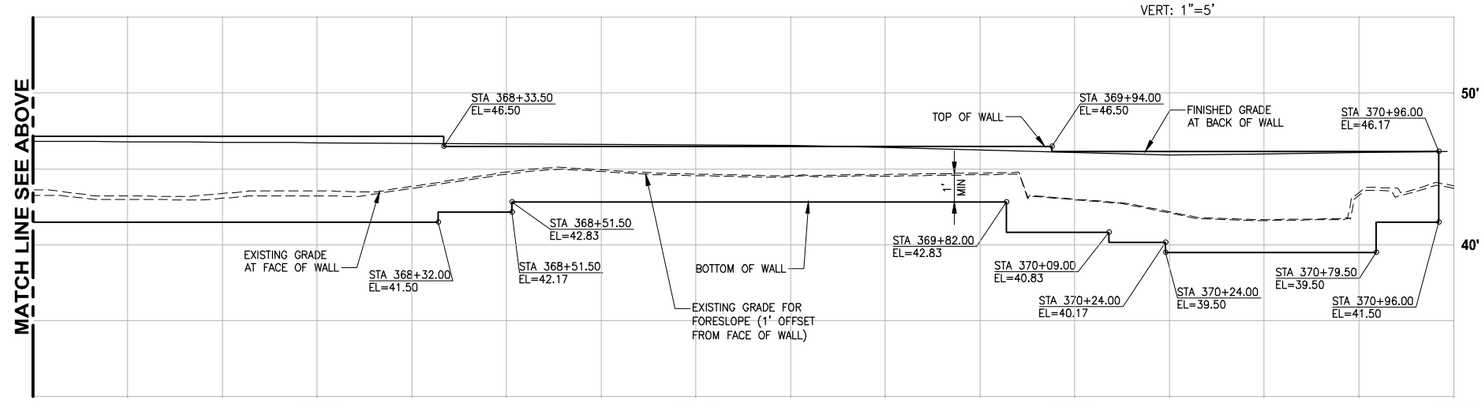

LEFT STRUCTURAL EARTH WALL

WALL #15 (FILL) B-LINE

HORIZ: 1"=20'
VERT: 1"=5'

NOTES:

1. UTILITIES SHOWN ARE APPROXIMATE. CONTRACTOR TO VERIFY LOCATIONS AND DEPTH, AS AUTHORIZED BY THE ENGINEER.
2. PVC SLEEVE 4 IN. DIA, 10 LF CENTERED AT WALL. SEE SPECIAL PROVISIONS.
3. BUILDING PERMIT IS REQUIRED FOR WALLS OVER 4 FEET HIGH (FROM TOP TO BOTTOM) AND WALLS SUPPORTING A SURCHARGE.
4. ELEVATIONS AT STAIRS ALONG FACE OF TRAIL WALL ARE 4" LOWER THAN TOP OF THE TRAIL WALL ELEVATION.
5. DETAILED LAYOUT FOR WALL STEPS AND WALLS FOR STAIRS ARE NOT COMPLETE YET. ELEVATIONS SHOWN ARE PRELIMINARY AND ARE SUBJECT TO CHANGE.

CITY OF SAMMAMISH APPROVAL	
City Engineer	Date
Community Development	Date

REVISED 60 % REVIEW SUBMITTAL

NOT FOR CONSTRUCTION

	REVISIONS	DATE	BY

DESIGNED M. TSUN
DRAWN B. PURGANAN
CHECKED P. JOHANNESSEN
APPROVED Y. HO

ONE INCH AT FULL SCALE. IF NOT, SCALE ACCORDINGLY

FILE NAME BL152107SP19T03WP-01
JOB No. 554-1521-075 P19 T03
DATE JULY 2017

YAMMIE Y. HO — STATE OF WASHINGTON — 40829 — REGISTERED PROFESSIONAL ENGINEER

PRELIMINARY

Parametrix
ENGINEERING . PLANNING . ENVIRONMENTAL SCIENCES
719 2ND AVENUE, SUITE 200 | SEATTLE, WA 98104
P 206.394.3700
WWW.PARAMETRIX.COM


PROJECT NAME
EAST LAKE SAMMAMISH MASTER PLAN TRAIL SOUTH SAMMAMISH SEGMENT B
SAMMAMISH, WA

WALL PROFILES

SHEET NO. 122 OF 158

WP5


PATH: U:\PSO\Projects\Clients\1521-KingCo\554-1521-075-ELST\99Secs\CADD\Phase 19\T03 Civil\Dwg\
PLOTTED BY: purgabut DATE: Friday, July 07, 2017 5:35:44 PM
LAYOUT: WP5

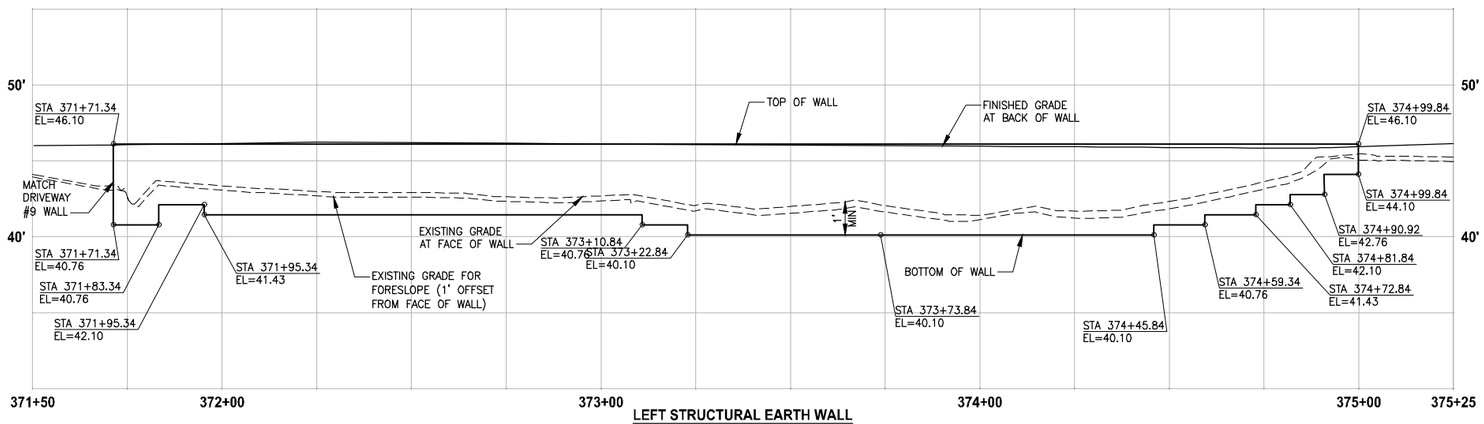

LEFT STRUCTURAL EARTH WALL

WALL #16 (FILL) C-LINE


HORIZ: 1"=20'
VERT: 1"=5'

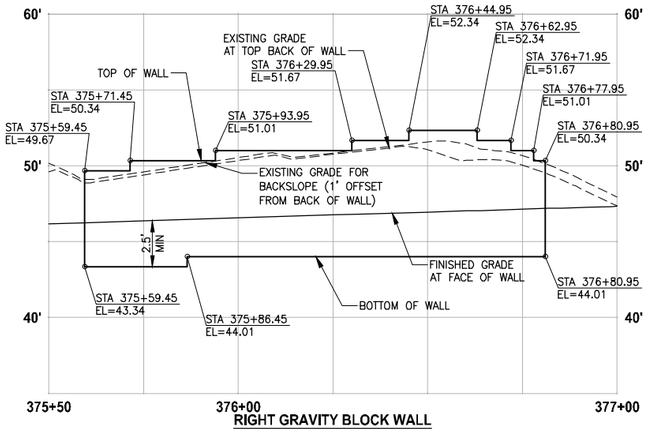

RIGHT GRAVITY BLOCK WALL

WALL #17 (CUT) C-LINE


HORIZ: 1"=20'
VERT: 1"=5'

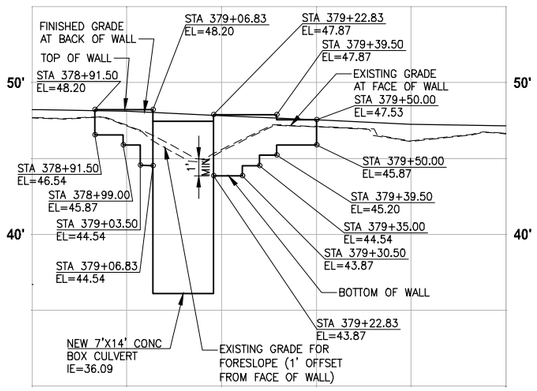

LEFT STRUCTURAL EARTH WALL

WALL #18 (FILL) C-LINE


HORIZ: 1"=20'
VERT: 1"=5'

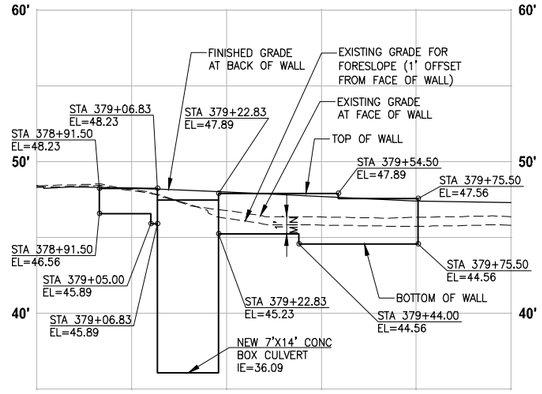

RIGHT STRUCTURAL EARTH WALL

WALL #19 (FILL) C-LINE


HORIZ: 1"=20'
VERT: 1"=5'

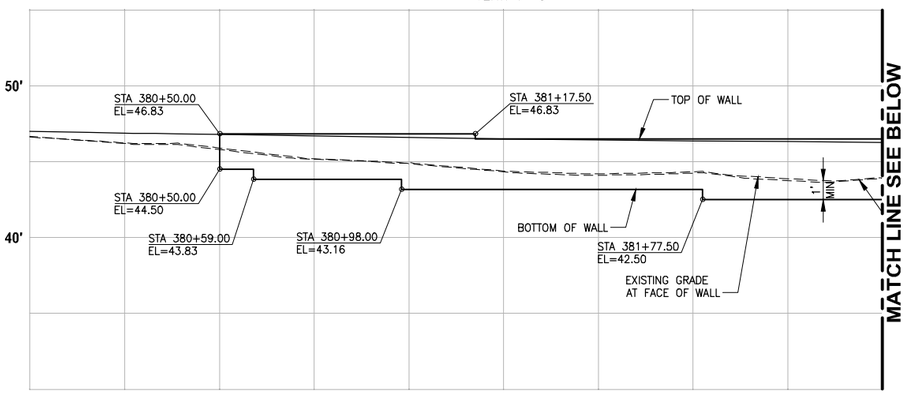

LEFT STRUCTURAL EARTH WALL

WALL #20 (FILL) C-LINE


HORIZ: 1"=20'
VERT: 1"=5'

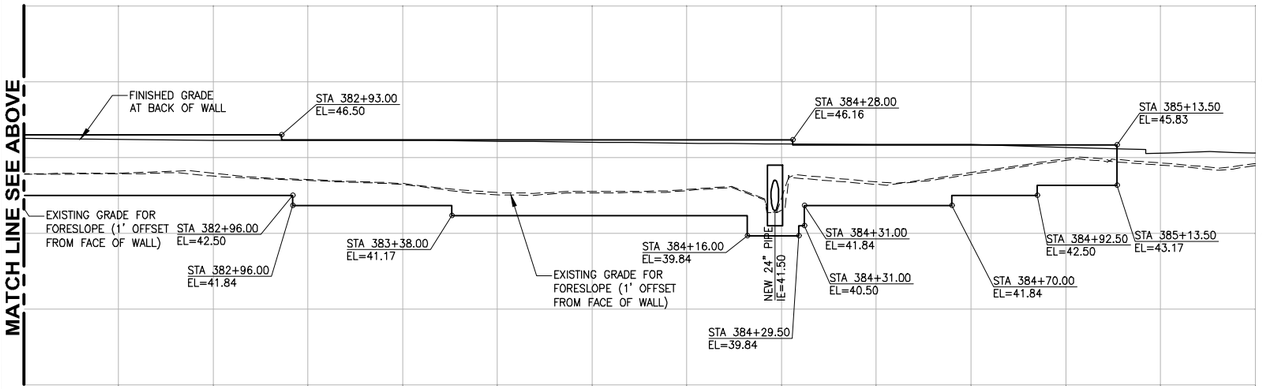

LEFT STRUCTURAL EARTH WALL

WALL #20 (FILL) C-LINE

HORIZ: 1"=20'
VERT: 1"=5'

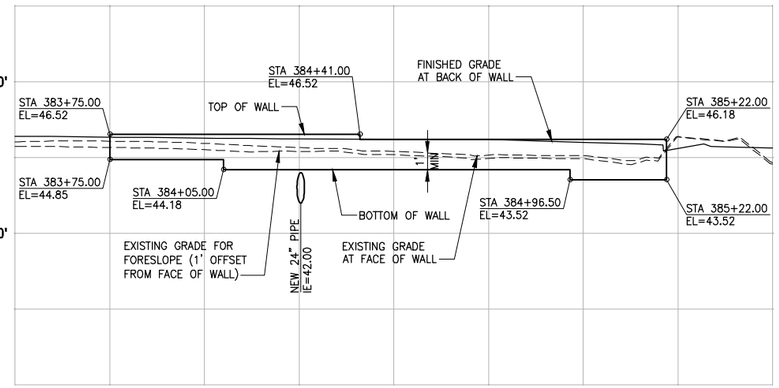

RIGHT STRUCTURAL EARTH WALL

WALL #21 (FILL) C-LINE

HORIZ: 1"=20'
VERT: 1"=5'

NOTES:

1. UTILITIES SHOWN ARE APPROXIMATE. CONTRACTOR TO VERIFY LOCATIONS AND DEPTH, AS AUTHORIZED BY THE ENGINEER.
2. PVC SLEEVE 4 IN. DIA, 10 LF CENTERED AT WALL. SEE SPECIAL PROVISIONS.
3. BUILDING PERMIT IS REQUIRED FOR WALLS OVER 4 FEET HIGH (FROM TOP TO BOTTOM) AND WALLS SUPPORTING A SURCHARGE.
4. ELEVATIONS AT STAIRS ALONG FACE OF TRAIL WALL ARE 4" LOWER THAN TOP OF THE TRAIL WALL ELEVATION.
5. DETAILED LAYOUT FOR WALL STEPS AND WALLS FOR STAIRS ARE NOT COMPLETE YET. ELEVATIONS SHOWN ARE PRELIMINARY AND ARE SUBJECT TO CHANGE.

CITY OF SAMMAMISH APPROVAL	
City Engineer	Date
Community Development	Date

REVISED 60 % REVIEW SUBMITTAL
NOT FOR CONSTRUCTION

	REVISIONS	DATE	BY

DESIGNED M. TSUN
DRAWN B. PURGANAN
CHECKED P. JOHANNESSEN
APPROVED Y. HO

ONE INCH AT FULL SCALE. IF NOT, SCALE ACCORDINGLY
FILE NAME BL1521075P19T03WP-01
JOB No. 554-1521-075 P19 T03
DATE JULY 2017

YAMMIE Y. HO — STATE OF WASHINGTON — 40829 — REGISTERED PROFESSIONAL ENGINEER
PRELIMINARY

Parametrix
ENGINEERING . PLANNING . ENVIRONMENTAL SCIENCES
719 2ND AVENUE, SUITE 200 | SEATTLE, WA 98104
P 206.394.3700
WWW.PARAMETRIX.COM


PROJECT NAME
EAST LAKE SAMMAMISH
MASTER PLAN TRAIL
SOUTH SAMMAMISH SEGMENT B
SAMMAMISH, WA

WALL PROFILES


SHEET NO.
123 OF 158

WP6


PATH: U:\PSO\Projects\Clients\1521-KingCo\554-1521-075-ELST\99Svcs\CADD\Phase 19\T03 Civil\Dwg\
PLOTTED BY: purgabut DATE: Friday, July 07, 2017 5:36:33 PM
LAYOUT: WP6

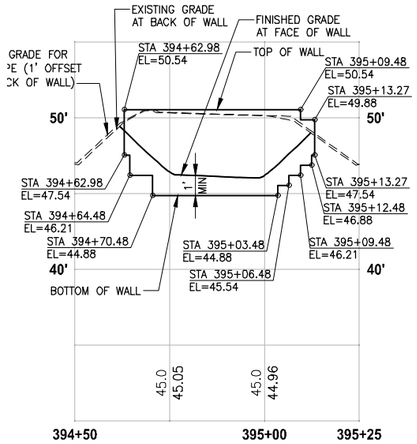


RIGHT STRUCTURAL EARTH WALL
WALL #21A (CUT) C-LINE
HORIZ: 1"=20'
VERT: 1"=5'

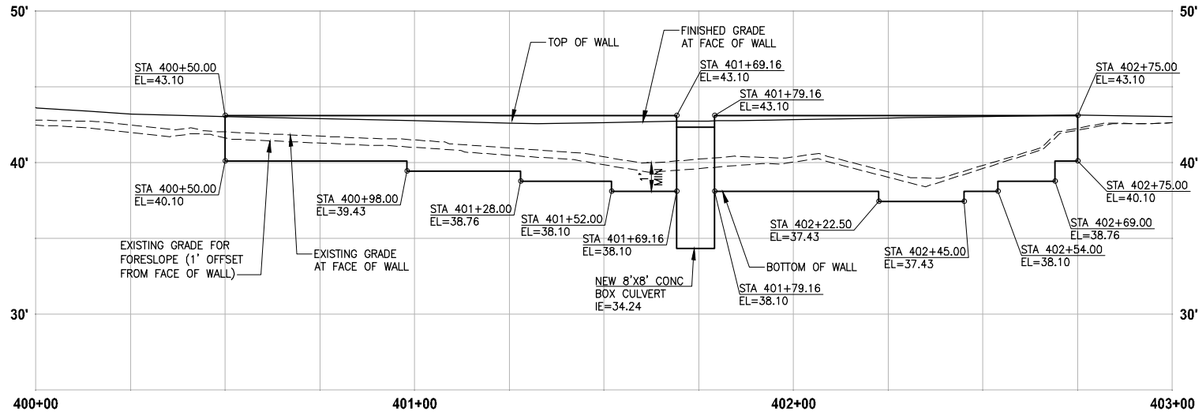


RIGHT STRUCTURAL EARTH WALL
WALL #22 (FILL) C-LINE
HORIZ: 1"=20'
VERT: 1"=5'

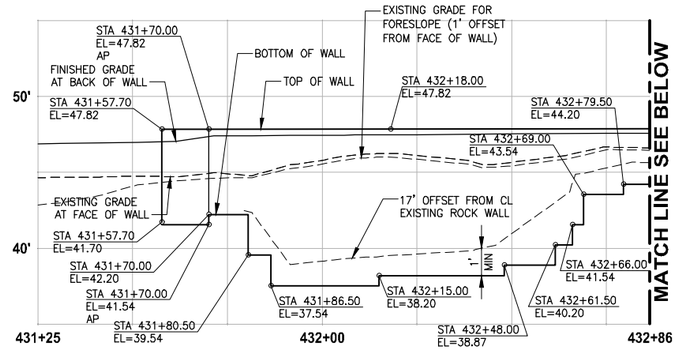

LEFT STRUCTURAL EARTH WALL
WALL #30 (FILL) D-LINE
HORIZ: 1"=20'
VERT: 1"=5'

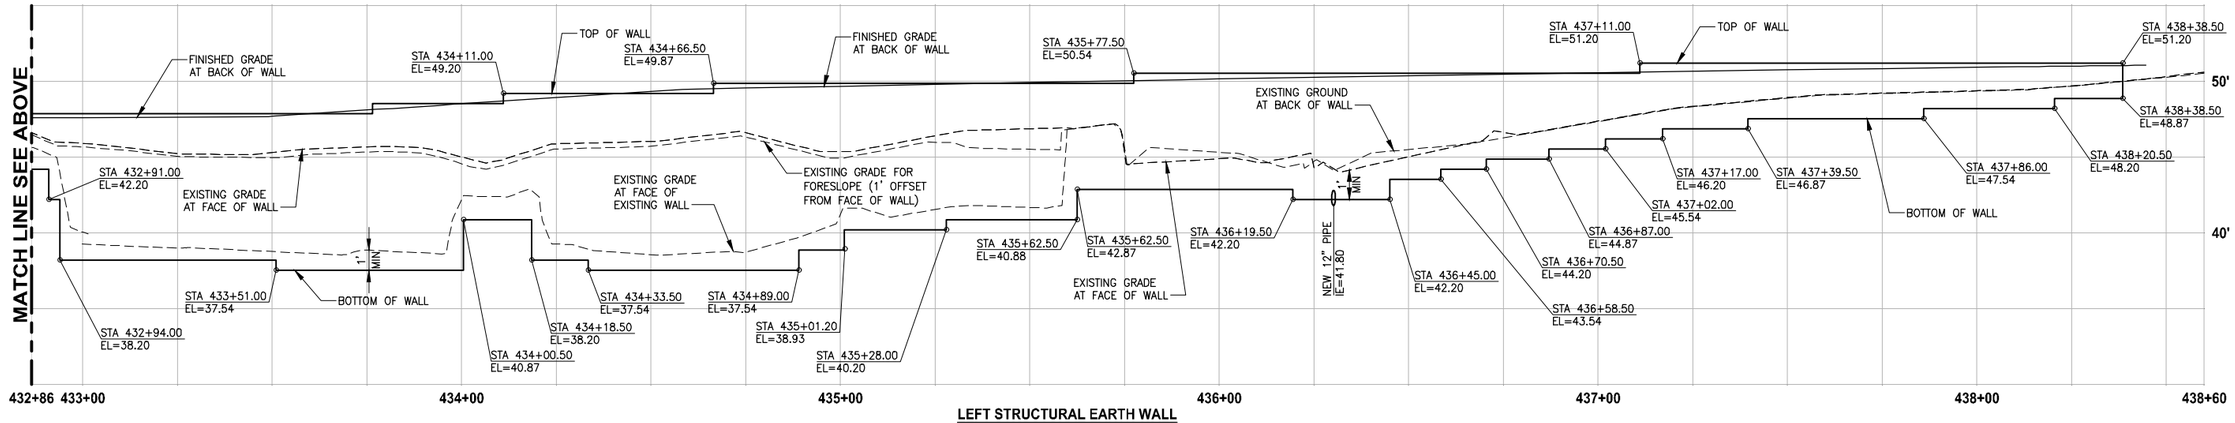

LEFT STRUCTURAL EARTH WALL
WALL #30 (FILL) D-LINE
HORIZ: 1"=20'
VERT: 1"=5'

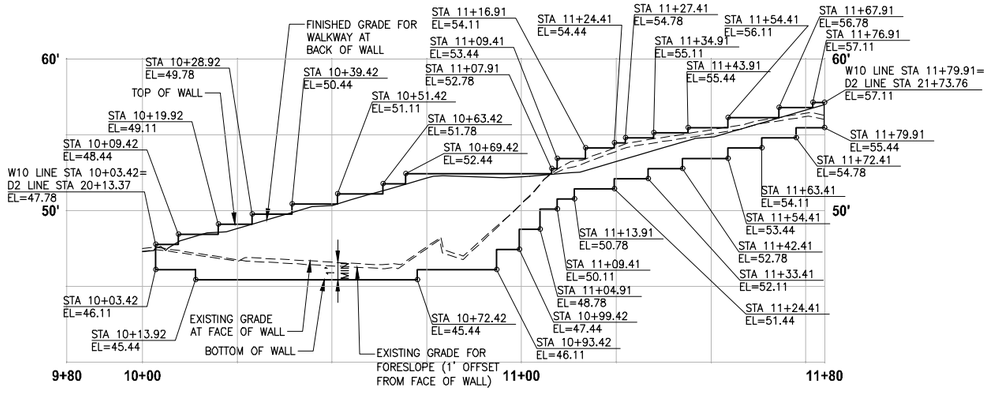

LEFT STRUCTURAL EARTH WALL
WALL #31A (FILL) W10-LINE
HORIZ: 1"=20'
VERT: 1"=5'

NOTES:

1. UTILITIES SHOWN ARE APPROXIMATE. CONTRACTOR TO VERIFY LOCATIONS AND DEPTH, AS AUTHORIZED BY THE ENGINEER.
2. PVC SLEEVE 4 IN. DIA, 10 LF CENTERED AT WALL. SEE SPECIAL PROVISIONS.
3. BUILDING PERMIT IS REQUIRED FOR WALLS OVER 4 FEET HIGH (FROM TOP TO BOTTOM) AND WALLS SUPPORTING A SURCHARGE.
4. ELEVATIONS AT STAIRS ALONG FACE OF TRAIL WALL ARE 4" LOWER THAN TOP OF THE TRAIL WALL ELEVATION.
5. DETAILED LAYOUT FOR WALL STEPS AND WALLS FOR STAIRS ARE NOT COMPLETE YET. ELEVATIONS SHOWN ARE PRELIMINARY AND ARE SUBJECT TO CHANGE.

CITY OF SAMMAMISH APPROVAL	
City Engineer	Date
Community Development	Date

REVISED 60 % REVIEW SUBMITTAL
NOT FOR CONSTRUCTION

	REVISIONS	DATE	BY

DESIGNED M. TSUN
DRAWN B. PURGANAN
CHECKED P. JOHANNESSEN
APPROVED Y. HO

ONE INCH AT FULL SCALE. IF NOT, SCALE ACCORDINGLY

FILE NAME BL1521075P19T03WP-01
JOB No. 554-1521-075 P19 T03
DATE JULY 2017

PRELIMINARY
YAMMIE Y. HO STATE OF WASHINGTON 40829 REGISTERED PROFESSIONAL ENGINEER


Parametrix
ENGINEERING . PLANNING . ENVIRONMENTAL SCIENCES
719 2ND AVENUE, SUITE 200 | SEATTLE, WA 98104
P 206.394.3700
WWW.PARAMETRIX.COM

PROJECT NAME
EAST LAKE SAMMAMISH
MASTER PLAN TRAIL
SOUTH SAMMAMISH SEGMENT B
SAMMAMISH, WA

WALL PROFILES

SHEET NO. 124 OF 158
WP7


PATH: U:\PSO\Projects\Clients\1521-KingCo\554-1521-075-ELST\99Svcs\CADD\Phase 19\T03 Civil\Dwg\
PLOTTED BY: purgabut DATE: Monday, July 10, 2017 12:26:43 PM
LAYOUT: WP7

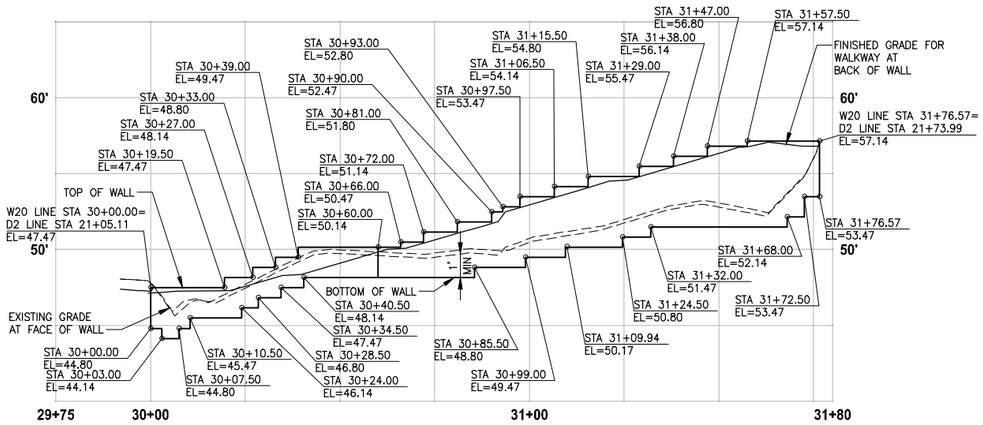

LEFT STRUCTURAL EARTH WALL

WALL #31B (FILL) W20-LINE


HORIZ: 1"=20'
VERT: 1"=5'

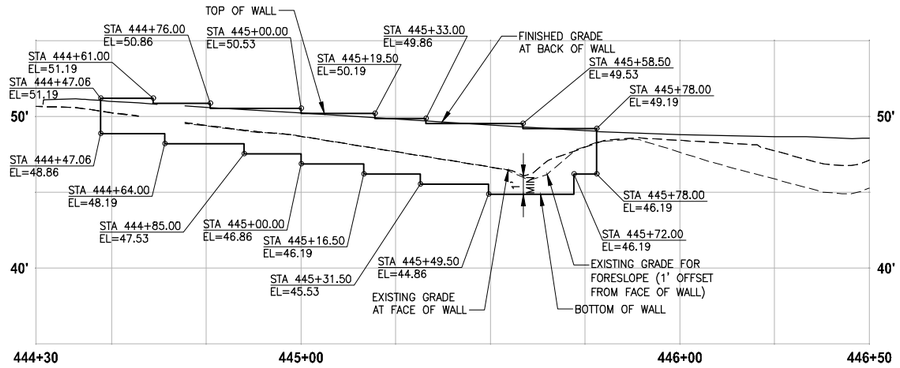

LEFT STRUCTURAL EARTH WALL

WALL #32 (FILL) D-LINE


HORIZ: 1"=20'
VERT: 1"=5'

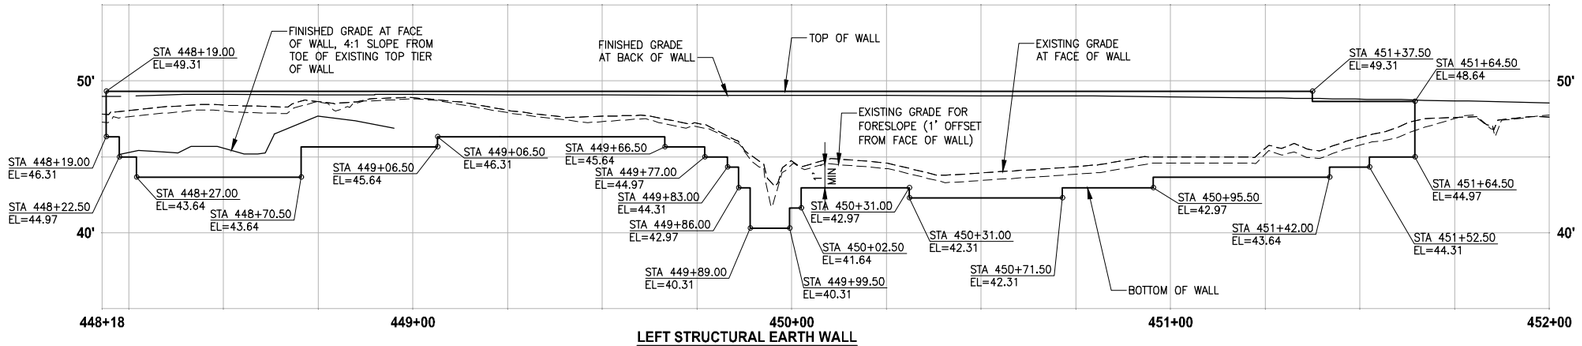

LEFT STRUCTURAL EARTH WALL

WALL #33 (FILL) D-LINE

HORIZ: 1"=20'
VERT: 1"=5'

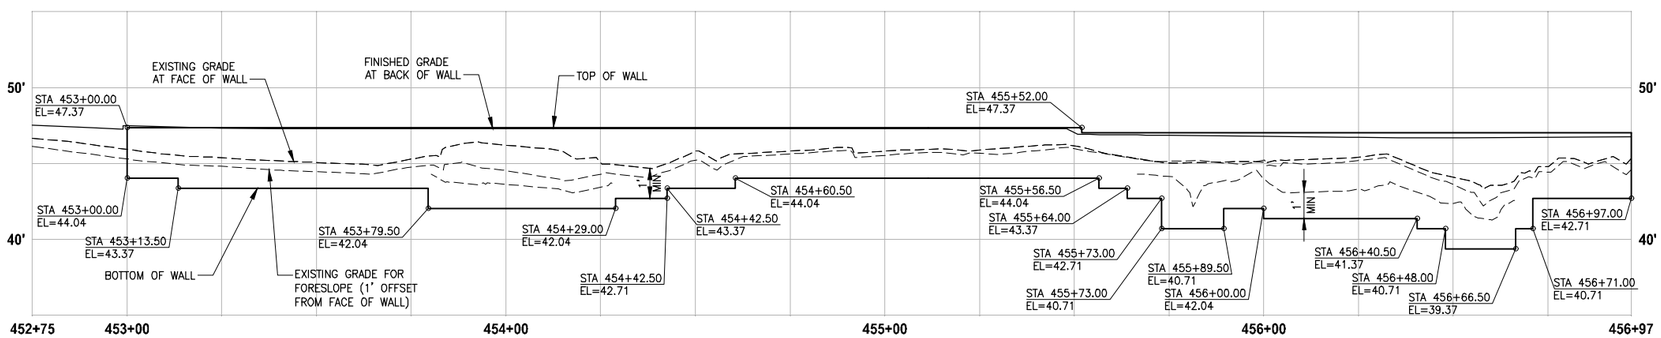

LEFT STRUCTURAL EARTH WALL

WALL #34 (FILL) D-LINE

HORIZ: 1"=20'
VERT: 1"=5'

NOTES:

1. UTILITIES SHOWN ARE APPROXIMATE. CONTRACTOR TO VERIFY LOCATIONS AND DEPTH, AS AUTHORIZED BY THE ENGINEER.
2. PVC SLEEVE 4 IN. DIA, 10 LF CENTERED AT WALL. SEE SPECIAL PROVISIONS.
3. BUILDING PERMIT IS REQUIRED FOR WALLS OVER 4 FEET HIGH (FROM TOP TO BOTTOM) AND WALLS SUPPORTING A SURCHARGE.
4. ELEVATIONS AT STAIRS ALONG FACE OF TRAIL WALL ARE 4" LOWER THAN TOP OF THE TRAIL WALL ELEVATION.
5. DETAILED LAYOUT FOR WALL STEPS AND WALLS FOR STAIRS ARE NOT COMPLETE YET. ELEVATIONS SHOWN ARE PRELIMINARY AND ARE SUBJECT TO CHANGE.

CITY OF SAMMAMISH APPROVAL	
City Engineer	Date
Community Development	Date

REVISED 60 % REVIEW SUBMITTAL
NOT FOR CONSTRUCTION

	REVISIONS	DATE	BY

DESIGNED M. TSUN
DRAWN B. PURGANAN
CHECKED P. JOHANNESSEN
APPROVED Y. HO

ONE INCH AT FULL SCALE. IF NOT, SCALE ACCORDINGLY
FILE NAME BL1521075P19T03WP-01
JOB No. 554-1521-075 P19 T03
DATE JULY 2017

PRELIMINARY
TAMMIE Y. HO STATE OF WASHINGTON 40829 REGISTERED PROFESSIONAL ENGINEER


Parametrix
ENGINEERING . PLANNING . ENVIRONMENTAL SCIENCES
719 2ND AVENUE, SUITE 200 | SEATTLE, WA 98104
P 206.394.3700
WWW.PARAMETRIX.COM

PROJECT NAME
EAST LAKE SAMMAMISH MASTER PLAN TRAIL SOUTH SAMMAMISH SEGMENT B
SAMMAMISH, WA

WALL PROFILES

SHEET NO. 125 OF 158
WP8


LAYOUT: WP8 PATH: U:\PSO\Projects\Clients\1521-KingCo\554-1521-075-ELST\995vca\CADD\Phase 19\T03 civil\Dwg\ PLOTTED BY: purgabut DATE: Friday, July 07, 2017 5:38:12 PM

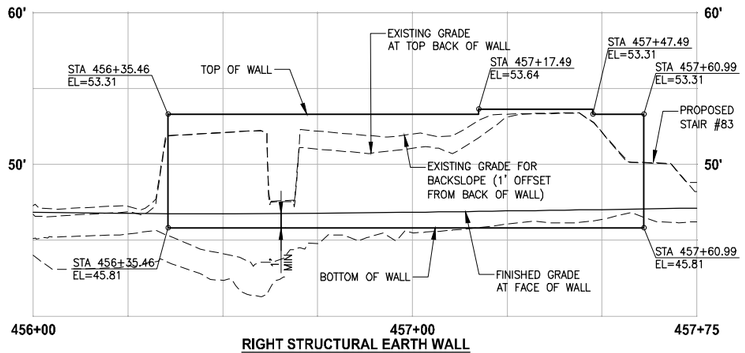

RIGHT STRUCTURAL EARTH WALL

WALL #35 (CUT) D-LINE


HORIZ: 1"=20'
VERT: 1"=5'

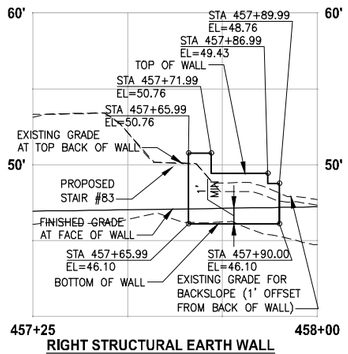

RIGHT STRUCTURAL EARTH WALL

WALL #36 (CUT) D-LINE

HORIZ: 1"=20'
VERT: 1"=5'

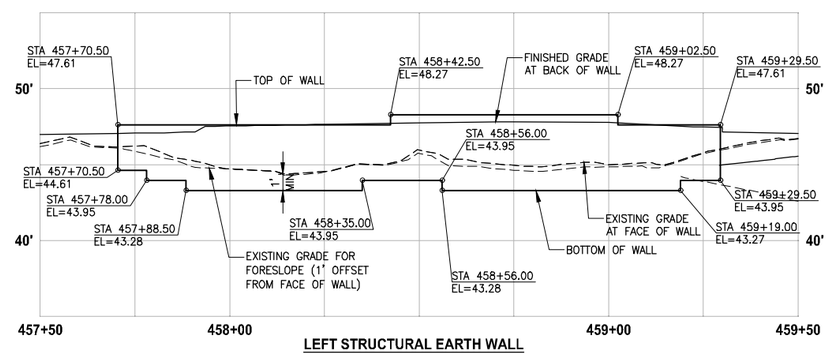


LEFT STRUCTURAL EARTH WALL

WALL #37 (FILL) D-LINE

HORIZ: 1"=20'
VERT: 1"=5'

NOTES:


1. UTILITIES SHOWN ARE APPROXIMATE. CONTRACTOR TO VERIFY LOCATIONS AND DEPTH, AS AUTHORIZED BY THE ENGINEER.
2. PVC SLEEVE 4 IN. DIA, 10 LF CENTERED AT WALL. SEE SPECIAL PROVISIONS.
3. BUILDING PERMIT IS REQUIRED FOR WALLS OVER 4 FEET HIGH (FROM TOP TO BOTTOM) AND WALLS SUPPORTING A SURCHARGE.
4. ELEVATIONS AT STAIRS ALONG FACE OF TRAIL WALL ARE 4" LOWER THAN TOP OF THE TRAIL WALL ELEVATION.
5. DETAILED LAYOUT FOR WALL STEPS AND WALLS FOR STAIRS ARE NOT COMPLETE YET. ELEVATIONS SHOWN ARE PRELIMINARY AND ARE SUBJECT TO CHANGE.

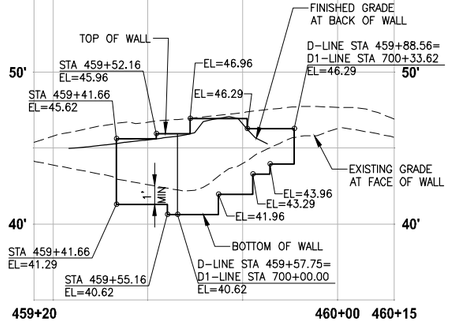

LEFT STRUCTURAL EARTH WALL

WALL #38 (FILL) D-LINE/D1-LINE


HORIZ: 1"=20'
VERT: 1"=5'

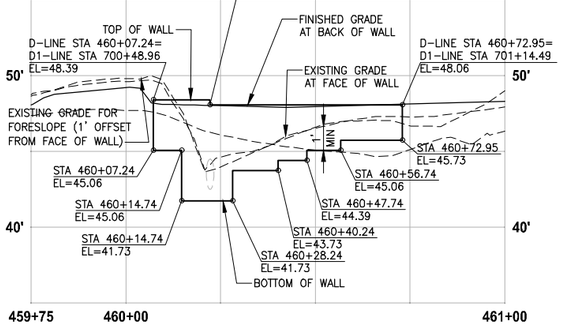

RIGHT STRUCTURAL EARTH WALL

WALL #39 (FILL) D-LINE

HORIZ: 1"=20'
VERT: 1"=5'

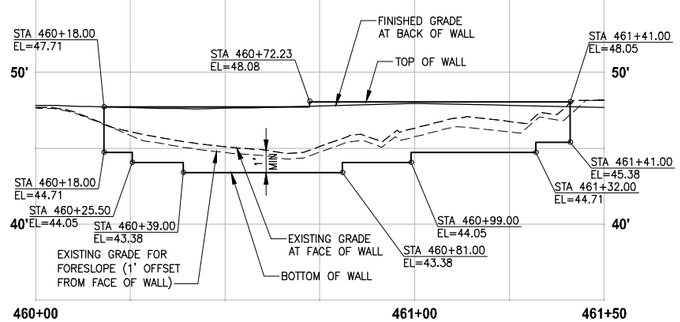

LEFT STRUCTURAL EARTH WALL

WALL #40 (FILL) D-LINE

HORIZ: 1"=20'
VERT: 1"=5'

CITY OF SAMMAMISH APPROVAL	
City Engineer	Date
Community Development	Date

REVISED 60 % REVIEW SUBMITTAL
NOT FOR CONSTRUCTION

	REVISIONS	DATE	BY

DESIGNED M. TSUN
DRAWN B. PURGANAN
CHECKED P. JOHANNESSEN
APPROVED Y. HO

ONE INCH AT FULL SCALE.
IF NOT, SCALE ACCORDINGLY

FILE NAME BL1521075P19T03WP-01
JOB No. 554-1521-075 P19 T03
DATE JULY 2017

YAMMIE Y. HO — STATE OF WASHINGTON — 40829 — REGISTERED PROFESSIONAL ENGINEER
PRELIMINARY

Parametrix
ENGINEERING . PLANNING . ENVIRONMENTAL SCIENCES
719 2ND AVENUE, SUITE 200 | SEATTLE, WA 98104
P 206.394.3700
WWW.PARAMETRIX.COM


PROJECT NAME
EAST LAKE SAMMAMISH
MASTER PLAN TRAIL
SOUTH SAMMAMISH SEGMENT B
SAMMAMISH, WA

WALL PROFILES

SHEET NO.
126 OF 158

WP9


LAYOUT: WP9 PATH: U:\PSO\Projects\Clients\1521-KingCo\554-1521-075-ELST\99Secs\CADD\Phase 19\T03 Civil\Dwg\ PLOTTED BY: purganb DATE: Friday, July 07, 2017 5:39:02 PM

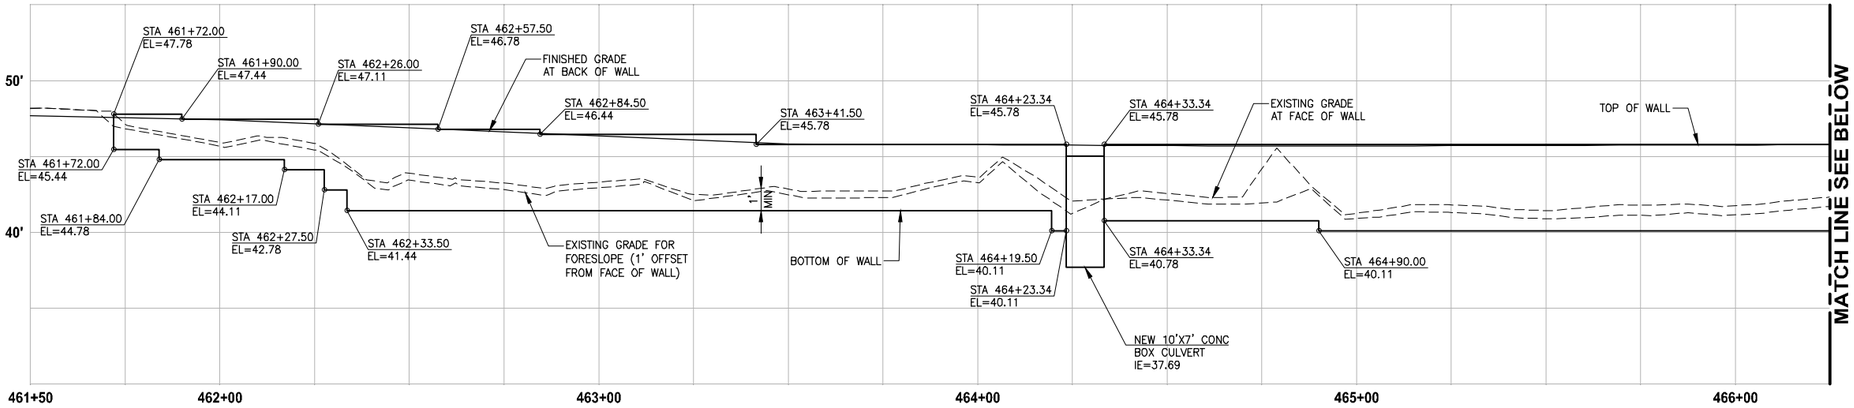


LEFT STRUCTURAL EARTH WALL
WALL #41 (FILL) D-LINE
HORIZ: 1"=20'
VERT: 1"=5'

NOTES:


1. UTILITIES SHOWN ARE APPROXIMATE. CONTRACTOR TO VERIFY LOCATIONS AND DEPTH, AS AUTHORIZED BY THE ENGINEER.
2. PVC SLEEVE 4 IN. DIA, 10 LF CENTERED AT WALL. SEE SPECIAL PROVISIONS.
3. BUILDING PERMIT IS REQUIRED FOR WALLS OVER 4 FEET HIGH (FROM TOP TO BOTTOM) AND WALLS SUPPORTING A SURCHARGE.
4. ELEVATIONS AT STAIRS ALONG FACE OF TRAIL WALL ARE 4" LOWER THAN TOP OF THE TRAIL WALL ELEVATION.
5. DETAILED LAYOUT FOR WALL STEPS AND WALLS FOR STAIRS ARE NOT COMPLETE YET. ELEVATIONS SHOWN ARE PRELIMINARY AND ARE SUBJECT TO CHANGE.

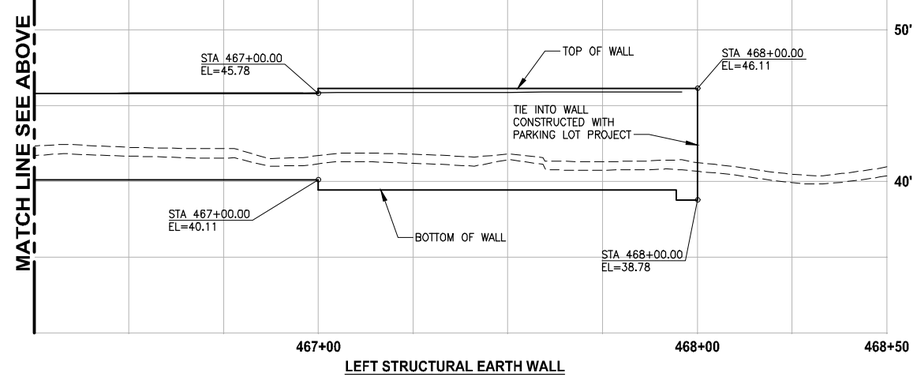

LEFT STRUCTURAL EARTH WALL
WALL #41 (FILL) D-LINE
HORIZ: 1"=20'
VERT: 1"=5'

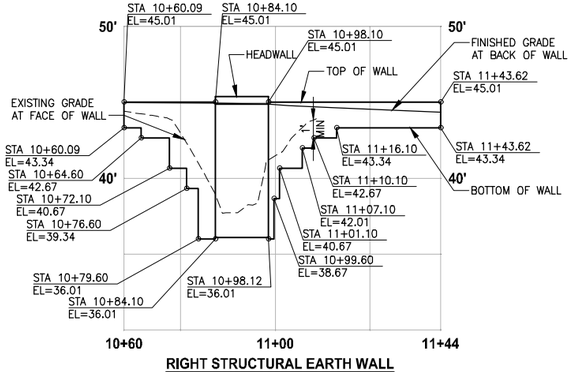

RIGHT STRUCTURAL EARTH WALL
WALL #42 (FILL) P-LINE
HORIZ: 1"=20'
VERT: 1"=5'

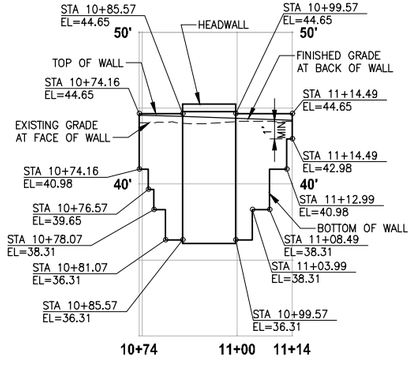

LEFT STRUCTURAL EARTH WALL
WALL #43 (FILL) P-LINE
HORIZ: 1"=20'
VERT: 1"=5'

CITY OF SAMMAMISH APPROVAL	
City Engineer	Date
Community Development	Date

REVISED 60 % REVIEW SUBMITTAL
NOT FOR CONSTRUCTION

	REVISIONS	DATE	BY

DESIGNED M. TSUN
DRAWN B. PURGANAN
CHECKED P. JOHANNESSEN
APPROVED Y. HO

ONE INCH AT FULL SCALE.
IF NOT, SCALE ACCORDINGLY

FILE NAME BL1521075P19T03WP-01
JOB No. 554-1521-075 P19 T03
DATE JULY 2017

YAMMIE Y. HO — STATE OF WASHINGTON — 40829 — REGISTERED PROFESSIONAL ENGINEER
PRELIMINARY

Parametrix
ENGINEERING . PLANNING . ENVIRONMENTAL SCIENCES
719 2ND AVENUE, SUITE 200 | SEATTLE, WA 98104
P 206.394.3700
WWW.PARAMETRIX.COM


PROJECT NAME
EAST LAKE SAMMAMISH
MASTER PLAN TRAIL
SOUTH SAMMAMISH SEGMENT B
SAMMAMISH, WA


WALL PROFILES

SHEET NO.
127 OF 158

WP10

LAYOUT: WP10 PATH: U:\PSO\Projects\Clients\1521-KingCo\554-1521-075-ELST\995\vcs\CADD\Phase 19\T03 Civil\Dwg\ PLOTTED BY: purgabut DATE: Friday, July 07, 2017 5:39:39 PM

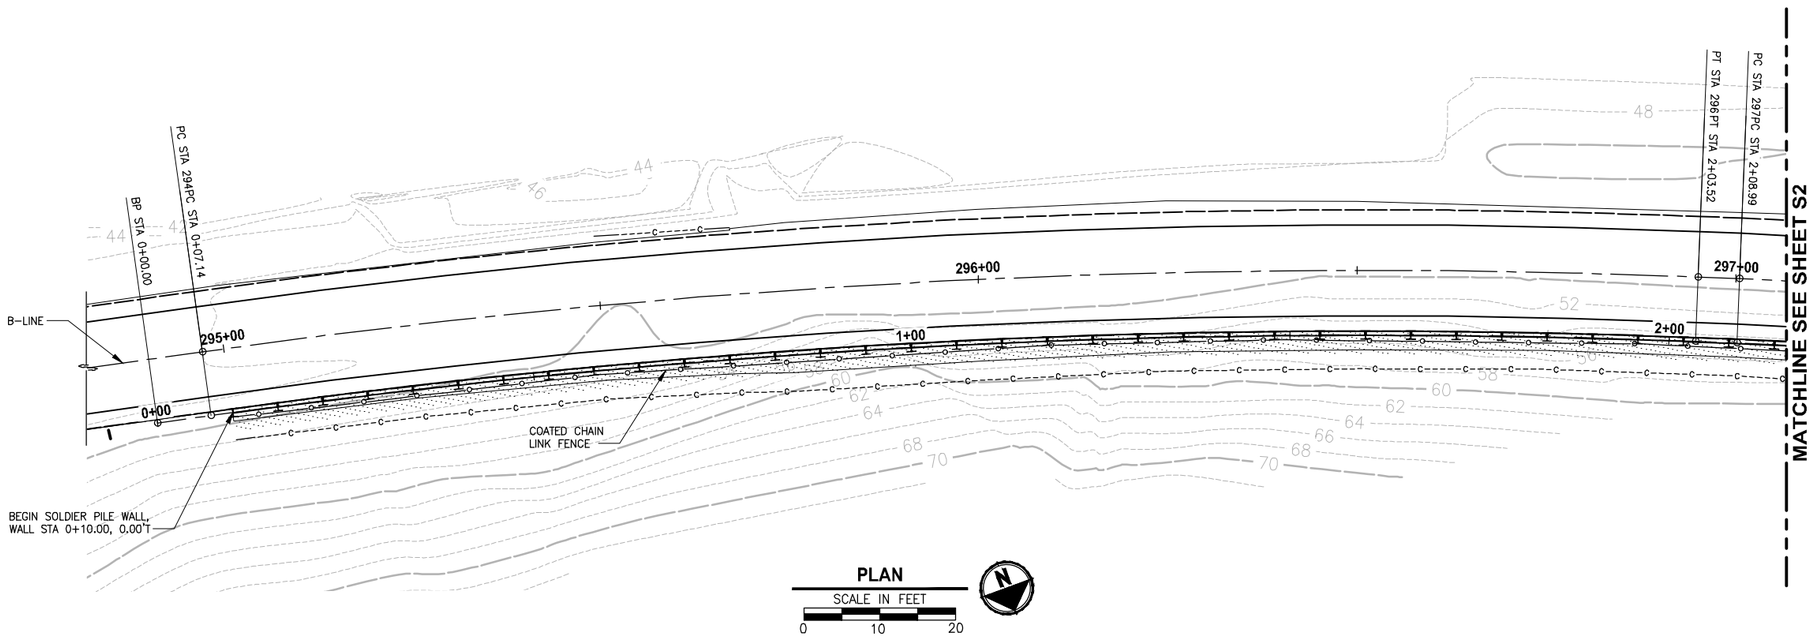

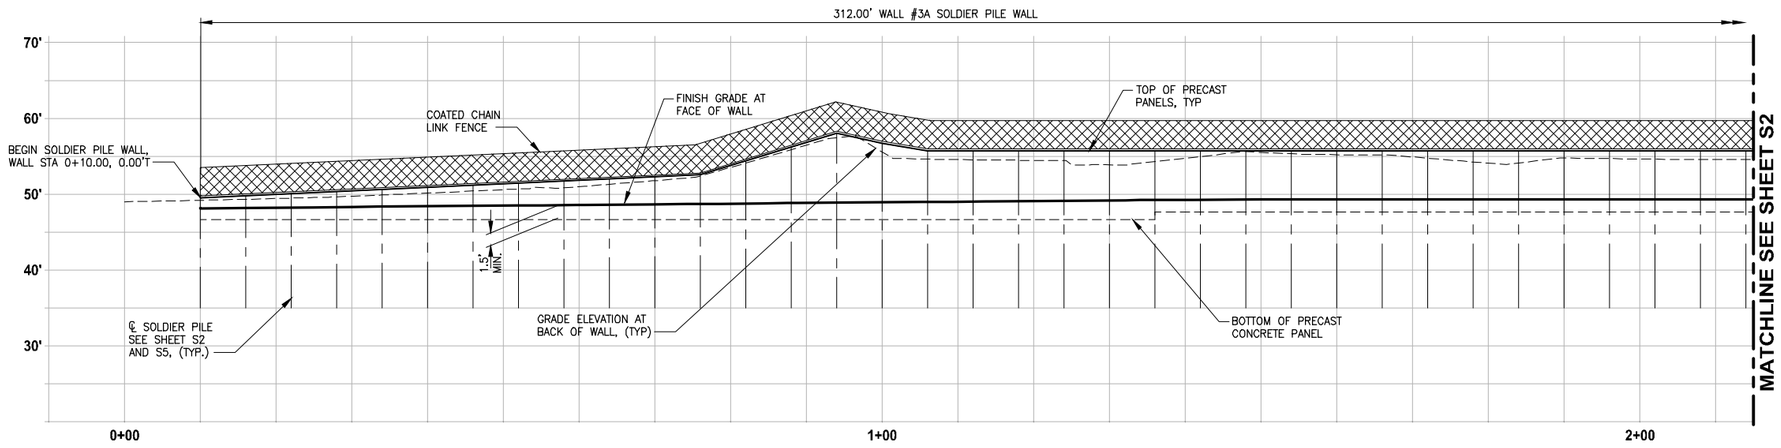

WALL #3A WALL PROFILE

HORIZ: 1"=10'
VERT: 1"=10'

PILE LAYOUT AND ELEVATIONS SHOWN ARE PRELIMINARY AND ARE SUBJECT TO CHANGE PENDING SUBGRADE EXPLORATION

CITY OF SAMMAMISH APPROVAL

City Engineer	Date
Community Development	Date

REVISED 60 % REVIEW SUBMITTAL
NOT FOR CONSTRUCTION

	REVISIONS	DATE	BY

DESIGNED R. MURRAY
DRAWN A. VALENCIA
CHECKED P. JOHANNESSEN
APPROVED Y. HO

ONE INCH AT FULL SCALE. IF NOT, SCALE ACCORDINGLY

FILE NAME BL1521075P19T03S-01
JOB No. 554-1521-075 P19 T03
DATE JULY 2017

ROBERT H. MURRAY — STATE OF WASHINGTON — 14089 — STRUCTURAL ENGINEER — PROFESSIONAL ENGINEER
PRELIMINARY

Parametrix
ENGINEERING . PLANNING . ENVIRONMENTAL SCIENCES
719 2ND AVENUE, SUITE 200 | SEATTLE, WA 98104
P 206.394.3700
WWW.PARAMETRIX.COM


PROJECT NAME
EAST LAKE SAMMAMISH
MASTER PLAN TRAIL
SOUTH SAMMAMISH SEGMENT B
SAMMAMISH, WA

WALL #3A SOLDIER PILE WALL


SHEET NO.
128 OF 158

S1

PATH: U:\PSO\Projects\Clients\1521-KingCo\554-1521-075-ELST\99Svcs\CADD\Phase 19\T03 Civil\Dwg\
LAYOUT: S1
PLOTTED BY: purgabut DATE: Friday, July 07, 2017 5:40:13 PM

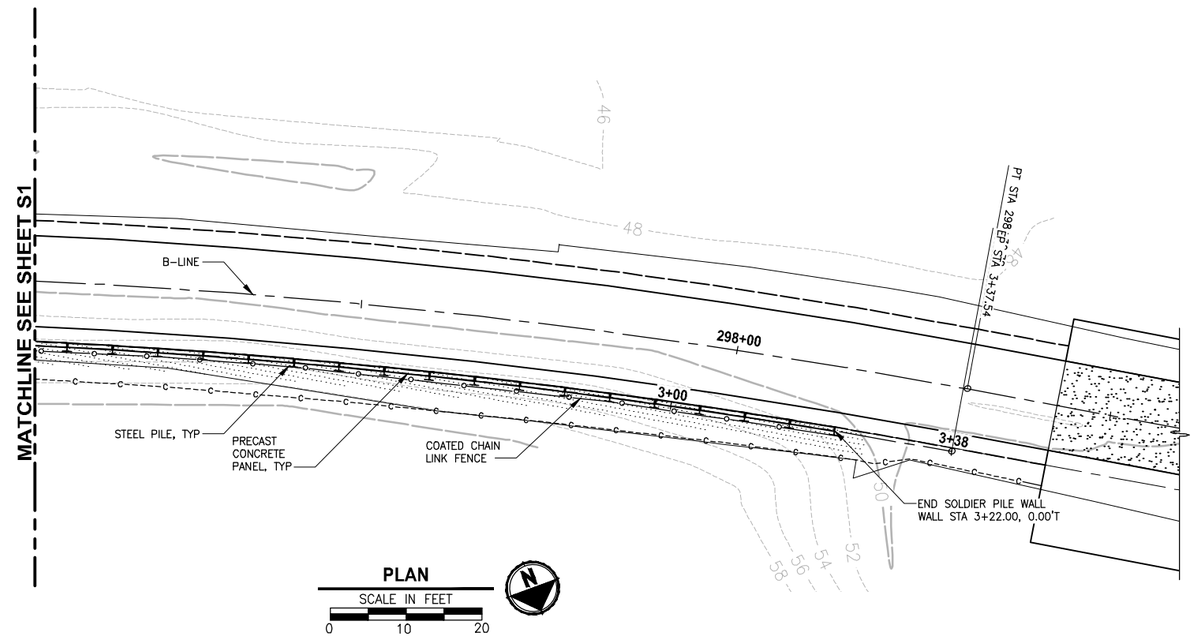

PLAN
SCALE IN FEET
0 10 20

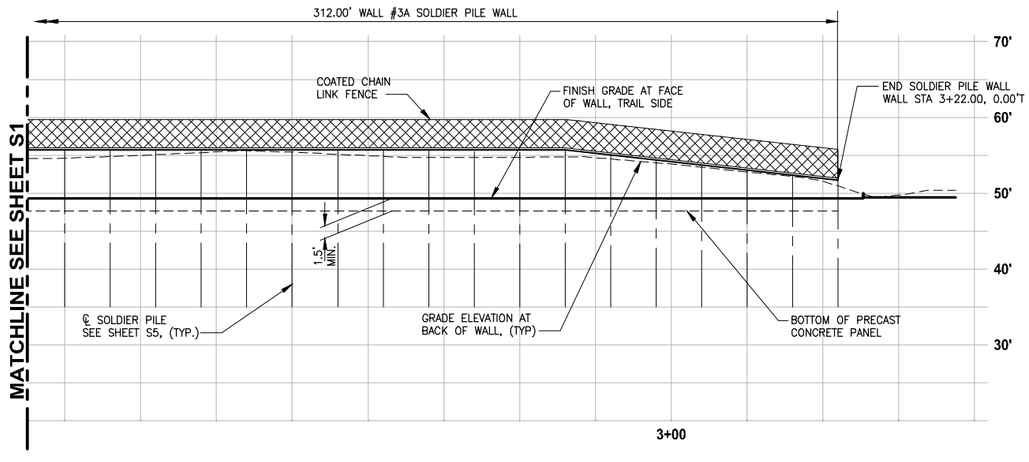

WALL #3A WALL PROFILE

HORIZ: 1"=10'
VERT: 1"=10'

PILE LAYOUT AND ELEVATIONS SHOWN ARE PRELIMINARY AND ARE SUBJECT TO CHANGE PENDING SUBGRADE EXPLORATION

EAST LAKE SAMMAMISH MASTER PLAN TRAIL SOUTH SAMAMISH SEGMENT B
SOLDIER PILE LAYOUT WALL #3A

STATION OFFSET B-LINE	WALL STATION #3	TOP OF WALL ELEV	BOT OF WALL ELEV	PILE TIP ELEV	PILE LENGTH
295+00.00, 8.50 R	0+10.00	49.51	46.66		
295+06.04, 8.50 R	0+16.00	49.69	46.66		
295+12.09, 8.50 R	0+22.00	49.78	46.66		
295+18.13, 8.50 R	0+28.00	50.34	46.66		
295+24.18, 8.50 R	0+34.00	50.58	46.66		
295+30.22, 8.50 R	0+40.00	50.90	46.66		
295+36.26, 8.50 R	0+46.00	51.05	46.66		
295+42.31, 8.50 R	0+52.00	51.45	46.66		
295+48.35, 8.50 R	0+58.00	51.73	46.66		
295+54.40, 8.50 R	0+64.00	52.01	46.66		
295+60.44, 8.50 R	0+70.00	52.24	46.66		
295+66.48, 8.50 R	0+76.00	52.56	46.66		
295+72.53, 8.50 R	0+82.00	54.40	46.66		
295+78.57, 8.50 R	0+88.00	56.23	46.66		
295+84.62, 8.50 R	0+94.00	58.06	46.66		
295+90.66, 8.50 R	1+00.00	56.73	46.66		
295+96.70, 8.50 R	1+06.00	55.73	46.66		
296+02.75, 8.50 R	1+12.00	55.73	46.66		
296+08.79, 8.50 R	1+18.00	55.73	46.66		
296+14.84, 8.50 R	1+24.00	55.73	46.66		
296+20.88, 8.50 R	1+30.00	55.73	46.66		
296+26.92, 8.50 R	1+36.00	55.73	47.63		
296+32.97, 8.50 R	1+42.00	55.73	47.63		
296+39.01, 8.50 R	1+48.00	55.73	47.63		
296+45.06, 8.50 R	1+54.00	55.73	47.63		
296+51.10, 8.50 R	1+60.00	55.73	47.63		
296+57.14, 8.50 R	1+66.00	55.73	47.63		
296+63.18, 8.50 R	1+72.00	55.73	47.63		
296+69.23, 8.50 R	1+78.00	55.73	47.63		
296+75.27, 8.50 R	1+84.00	55.73	47.63		
296+81.32, 8.50 R	1+90.00	55.73	47.63		
296+87.36, 8.50 R	1+96.00	55.73	47.63		
296+93.41, 8.50 R	2+02.00	55.73	47.63		
296+99.42, 8.50 R	2+08.00	55.73	47.63		
297+05.46, 8.50 R	2+14.00	55.73	47.63		
297+11.52, 8.50 R	2+20.00	55.73	47.63		
297+17.57, 8.50 R	2+26.00	55.73	47.63		
297+23.62, 8.50 R	2+32.00	55.73	47.63		
297+29.68, 8.50 R	2+38.00	55.73	47.63		
297+35.73, 8.50 R	2+44.00	55.73	47.63		
297+41.78, 8.50 R	2+50.00	55.73	47.63		
297+47.84, 8.50 R	2+56.00	55.73	47.63		
297+53.89, 8.50 R	2+62.00	55.73	47.63		
297+59.94, 8.50 R	2+68.00	55.73	47.63		
297+66.00, 8.50 R	2+74.00	55.73	47.63		
297+72.05, 8.50 R	2+80.00	55.73	47.63		
297+78.10, 8.50 R	2+86.00	55.73	47.63		
297+84.16, 8.50 R	2+92.00	55.06	47.63		
297+90.21, 8.50 R	2+98.00	54.40	47.63		
297+96.26, 8.50 R	3+04.00	53.73	47.63		
298+02.32, 8.50 R	3+10.00	53.06	47.63		
298+08.37, 8.50 R	3+16.00	52.40	47.63		
298+14.42, 8.50 R	3+22.00	51.73	47.63		

CITY OF SAMMAMISH APPROVAL

City Engineer ____ Date ____

Community Development ____ Date ____

REVISED 60 % REVIEW SUBMITTAL
NOT FOR CONSTRUCTION

REVISIONS	DATE	BY

DESIGNED R. MURRAY
DRAWN A. VALENCIA
CHECKED P. JOHANNESSEN
APPROVED Y. HO

ONE INCH AT FULL SCALE. IF NOT, SCALE ACCORDINGLY
FILE NAME BL1521075P19T03S-01
JOB No. 554-1521-075 P19 T03
DATE JULY 2017

ROBERT H. MURRAY — STATE OF WASHINGTON — 14089 — PROFESSIONAL ENGINEER
PRELIMINARY

Parametrix
ENGINEERING . PLANNING . ENVIRONMENTAL SCIENCES
719 2ND AVENUE, SUITE 200 | SEATTLE, WA 98104
P 206.394.3700
WWW.PARAMETRIX.COM

PROJECT NAME
EAST LAKE SAMMAMISH
MASTER PLAN TRAIL
SOUTH SAMMAMISH SEGMENT B
SAMMAMISH, WA


WALL #3A SOLDIER PILE WALL

SHEET NO.
129 OF 158
S2


PATH: U:\PSO\Projects\Clients\1521-KingCo\554-1521-075-ELST\99Svcs\CADD\Phase 19\T03 Civil\Dwg\
PLOTTED BY: purgabut DATE: Friday, July 07, 2017 5:40:24 PM
LAYOUT: S2

CIVIL CONSTRUCTION NOTES:

1. RESTORE AND INSTALL STAIR. TYPE TO BE DETERMINED.

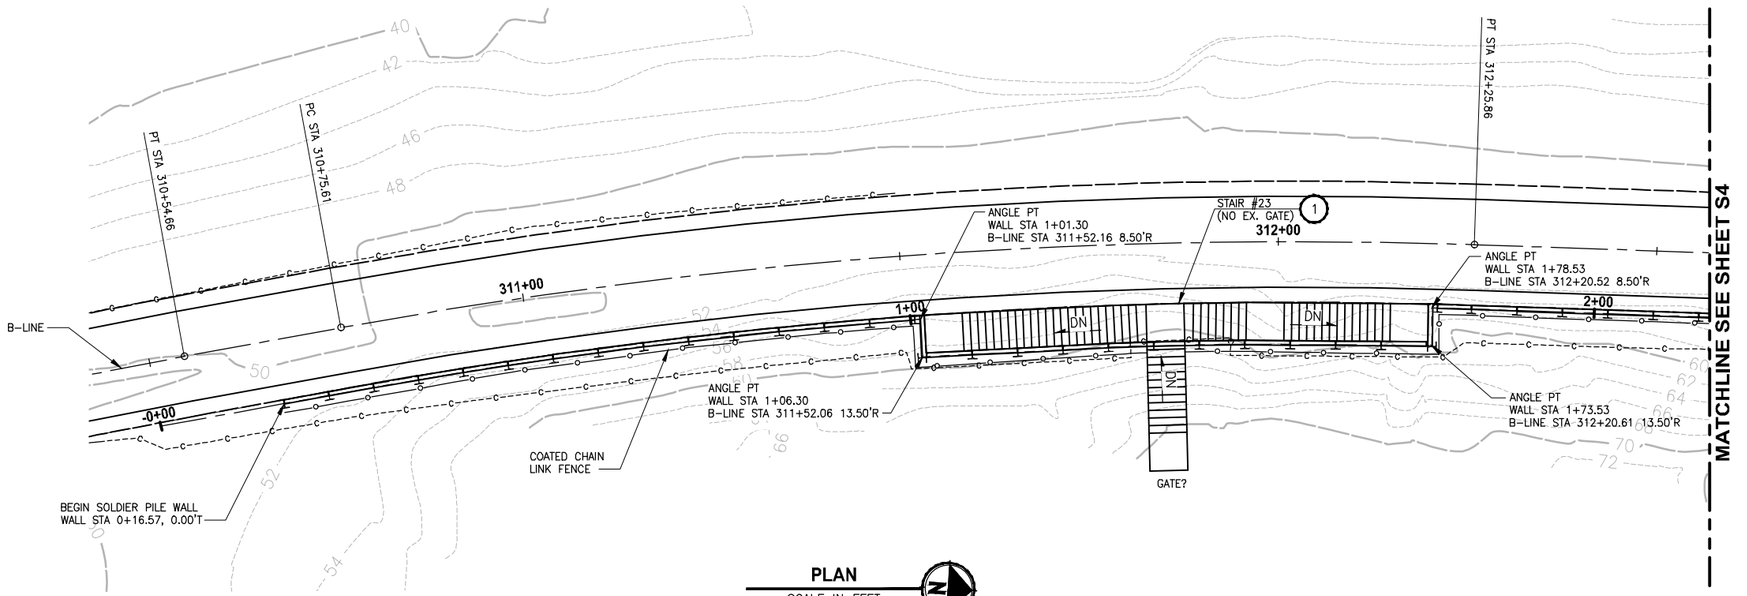

PLAN
SCALE IN FEET
0 10 20

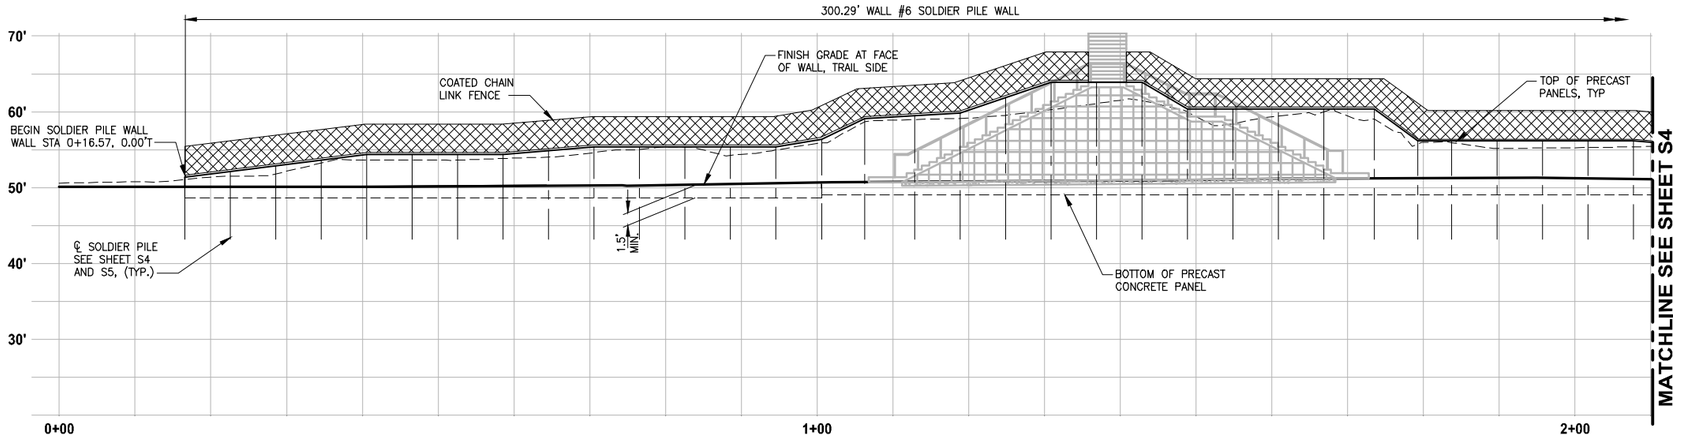

WALL #6 WALL PROFILE
HORIZ: 1"=10'
VERT: 1"=10'

PILE LAYOUT AND ELEVATIONS SHOWN ARE PRELIMINARY AND ARE SUBJECT TO CHANGE PENDING SUBGRADE EXPLORATION

CITY OF SAMMAMISH APPROVAL	
City Engineer	Date
Community Development	Date

REVISED 60 % REVIEW SUBMITTAL
NOT FOR CONSTRUCTION

	REVISIONS	DATE	BY

DESIGNED X
DRAWN X
CHECKED X
APPROVED Y. HO

ONE INCH AT FULL SCALE. IF NOT, SCALE ACCORDINGLY
FILE NAME BL1521075P19T03S-01
JOB No. 554-1521-075 P19 T03
DATE JULY 2017

ROBERT H. MURRAY — STATE OF WASHINGTON — 14089 — STRUCTURAL ENGINEER — PROFESSIONAL ENGINEER
PRELIMINARY

Parametrix
ENGINEERING . PLANNING . ENVIRONMENTAL SCIENCES
719 2ND AVENUE, SUITE 200 | SEATTLE, WA 98104
P 206.394.3700
WWW.PARAMETRIX.COM


PROJECT NAME
EAST LAKE SAMMAMISH
MASTER PLAN TRAIL
SOUTH SAMMAMISH SEGMENT B
SAMMAMISH, WA

WALL #6 SOLDIER PILE WALL

SHEET NO.
130 OF 158

S3


PATH: U:\PSO\Projects\Clients\1521-KingCo\554-1521-075-ELST\995vcs\CADD\Phase 19\T03 Civil\Dwg\
LAYOUT: S3A
PLOTTED BY: purgobut
DATE: Friday, July 07, 2017 5:40:38 PM

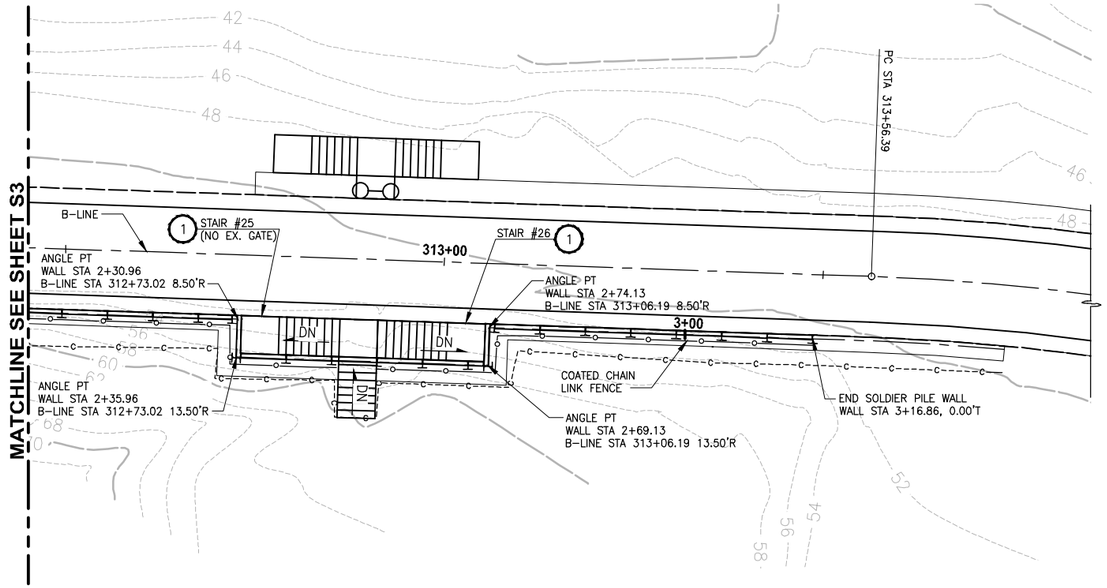

PLAN

SCALE IN FEET

0 10 20

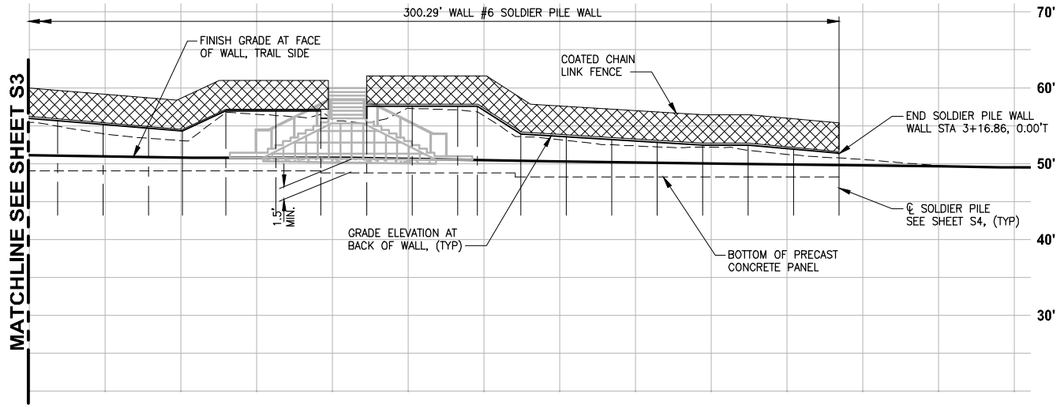

WALL #6 WALL PROFILE

HORIZ: 1"=10'
VERT: 1"=10'

PILE LAYOUT AND ELEVATIONS SHOWN ARE PRELIMINARY AND ARE SUBJECT TO CHANGE PENDING SUBGRADE EXPLORATION

CIVIL CONSTRUCTION NOTES:

1. RESTORE AND INSTALL STAIR. TYPE TO BE DETERMINED.

EAST LAKE SAMMAMISH MASTER PLAN TRAIL SOUTH SAMAMISH SEGMENT B
SOLDIER PILE LAYOUT WALL #6

STATION OFFSET B LINE	WALL STATION	TOP OF WALL ELEV	BOT OF WALL ELEV	PILE TIP ELEV	PILE LENGTH
310+69.49, 8.52' R	0+16.57	51.18	48.63		
310+72.49, 8.52' R	0+22.57	52.09	48.63		
310+78.52, 8.52' R	0+28.57	52.22	48.63		
310+84.59, 8.52' R	0+34.58	53.64	48.63		
310+90.67, 8.52' R	0+40.58	54.39	48.63		
310+96.74, 8.52' R	0+46.58	54.39	48.63		
311+02.81, 8.52' R	0+52.58	54.39	48.63		
311+08.89, 8.52' R	0+58.58	54.39	48.63		
311+14.96, 8.50' R	0+64.58	54.89	48.63		
311+21.04, 8.50' R	0+70.58	54.89	48.63		
311+27.11, 8.50' R	0+76.58	54.89	48.63		
311+33.19, 8.50' R	0+82.58	54.89	48.63		
311+39.26, 8.50' R	0+88.58	54.89	48.63		
311+45.33, 8.50' R	0+94.58	54.89	48.63		
311+51.41, 8.50' R	1+00.58	56.48	48.63		
311+52.04, 13.59' R	1+06.32, 0.12' R	56.48	49.07		
311+58.76, 13.59' R	1+12.87	59.86	49.07		
311+64.87, 13.61' R	1+18.87	61.88	49.07		
311+70.99, 13.59' R	1+24.87	63.89	49.07		
311+77.11, 13.52' R	1+30.87	63.89	49.07		
311+83.23, 13.50' R	1+36.87	63.89	49.07		
311+89.34, 13.51' R	1+42.87	63.98	49.07		
311+95.46, 13.50' R	1+48.87	60.38	49.07		
312+01.58, 13.58' R	1+54.87	60.38	49.07		
312+07.69, 13.61' R	1+60.87	60.38	49.07		
312+13.81, 13.59' R	1+66.87	60.38	49.07		
312+20.62, 13.61' R	1+73.53, 0.12' R	60.38	49.07		
312+21.25, 8.51' R	1+79.25	56.11	49.07		
312+25.79, 8.51' R	1+83.74	56.11	49.07		
312+31.81, 8.51' R	1+89.74	56.11	49.07		
312+37.80, 8.50' R	1+95.74	56.10	49.07		
312+43.80, 8.50' R	2+01.74	56.11	49.07		
312+49.80, 8.50' R	2+07.74	56.11	49.07		
312+55.80, 8.50' R	2+13.74	55.66	49.07		
312+61.80, 8.50' R	2+19.74	55.19	49.07		
312+67.80, 8.50' R	2+25.74	54.62	49.07		
312+72.27, 8.50' R	2+30.22	54.20	49.07		
312+73.01, 13.61' R	2+35.96, 0.12' R	56.81	49.07		
312+79.57, 13.50' R	2+42.52	56.81	49.07		
312+85.57, 13.50' R	2+48.52	56.81	49.07		
312+91.58, 13.50' R	2+54.52	55.56	48.75		
312+97.58, 13.50' R	2+60.52	57.56	48.75		
313+03.58, 13.50' R	2+66.52	57.56	48.75		
313+06.17, 13.62' R	2+69.13, 0.12' R	57.56	48.75		
313+06.91, 8.50' R	2+74.86	53.90	48.75		
313+12.91, 8.50' R	2+80.86	53.55	48.29		
313+18.91, 8.50' R	2+86.86	53.18	48.29		
313+24.91, 8.50' R	2+92.86	52.82	48.29		
313+30.91, 8.50' R	2+98.86	52.45	48.29		
313+36.91, 8.50' R	3+04.86	52.45	48.29		
313+42.91, 8.50' R	3+10.86	51.90	48.29		
313+48.91, 8.50' R	3+16.86	51.35	48.29		

CITY OF SAMMAMISH APPROVAL

City Engineer — Date

Community Development — Date

REVISED 60 % REVIEW SUBMITTAL
NOT FOR CONSTRUCTION

▷	REVISIONS	DATE	BY

DESIGNED X
DRAWN X
CHECKED X
APPROVED Y. HO

ONE INCH AT FULL SCALE. IF NOT, SCALE ACCORDINGLY

FILE NAME BL1521075P19T03S-01
JOB No. 554-1521-075 P19 T03
DATE JULY 2017

ROBERT H. MIRES — STATE OF WASHINGTON — 14089 — PROFESSIONAL ENGINEER

PRELIMINARY

Parametrix
ENGINEERING . PLANNING . ENVIRONMENTAL SCIENCES
719 2ND AVENUE, SUITE 200 | SEATTLE, WA 98104
P 206.394.3700
WWW.PARAMETRIX.COM


PROJECT NAME
EAST LAKE SAMMAMISH
MASTER PLAN TRAIL
SOUTH SAMMAMISH SEGMENT B
SAMMAMISH, WA

WALL #6 SOLDIER PILE WALL

SHEET NO. 131 OF 158

S4


PATH: U:\PSO\Projects\Clients\1521-KingCo\554-1521-075-ELST\99Scs\CADD\Phase 19\T03 Civil\Dwg\
PLOTTED BY: purgabut DATE: Friday, July 07, 2017 5:40:53 PM
LAYOUT: S4A

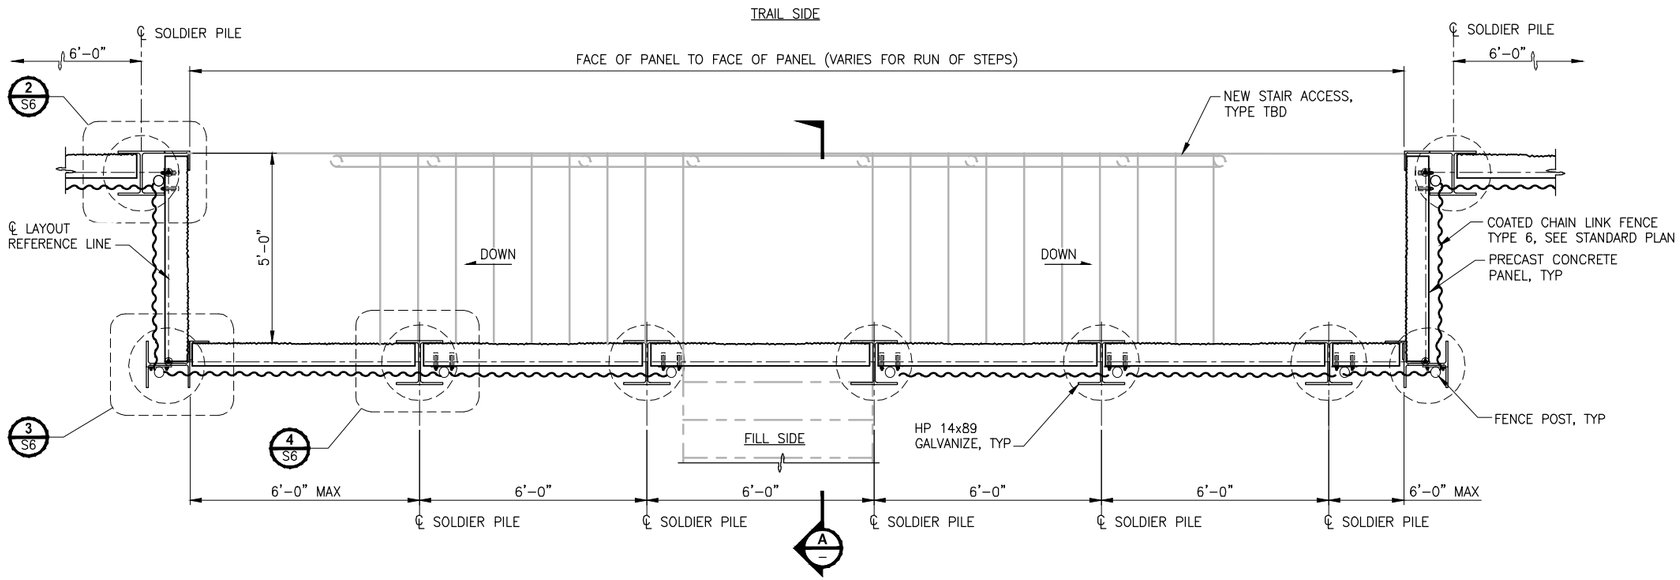


STAIR ACCESS POCKET
PLAN
1/2"=1'-0"

STRUCTURAL NOTES:

1. THE CONTRACTOR SHALL FIELD VERIFY ALL DIMENSIONS PRIOR TO PROCEEDING WITH ANY WORK OR FABRICATION. NOTIFY THE ENGINEER OF ANY DISCREPANCY.
2. ALL MATERIALS AND WORKMANSHIP SHALL CONFORM TO THE REQUIREMENTS OF THE WASHINGTON STATE DEPARTMENT OF TRANSPORTATION STANDARD AND SPECIFICATION FOR ROAD, BRIDGE AND MUNICIPAL CONSTRUCTION, DATED 2016, AND AMENDMENTS.THE SOLDIER PILE WALLS HAVE BEEN DESIGNED IN ACCORDANCE WITH THE RETAINING WALL PROVISIONS OF THE 7TH EDITION OF THE AASHTO LRFD BRIDGE DESIGN SPECIFICATIONS.
3. ALL HP 14x89 STEEL PILE SHALL BE ASTM A572 GR50, AND ALL OTHER STRUCTURAL STEEL SHALL BE ASTM A36 OR ASTM A992. ALL STEEL SHALL BE GALVANIZED WITH THE GALVANIZING CONFORMING TO ASTM 153.
4. ALL WELDING SHALL CONFORM TO AWS D1.1 WELDING CODE. MINIMUM SIZE WELDS $\frac{3}{16}$" CONTINUOUS FILLET, UNLESS OTHERWISE NOTED.
5. PRECAST CONCRETE PANELS SHALL BE CLASS 4000 CONCRETE.

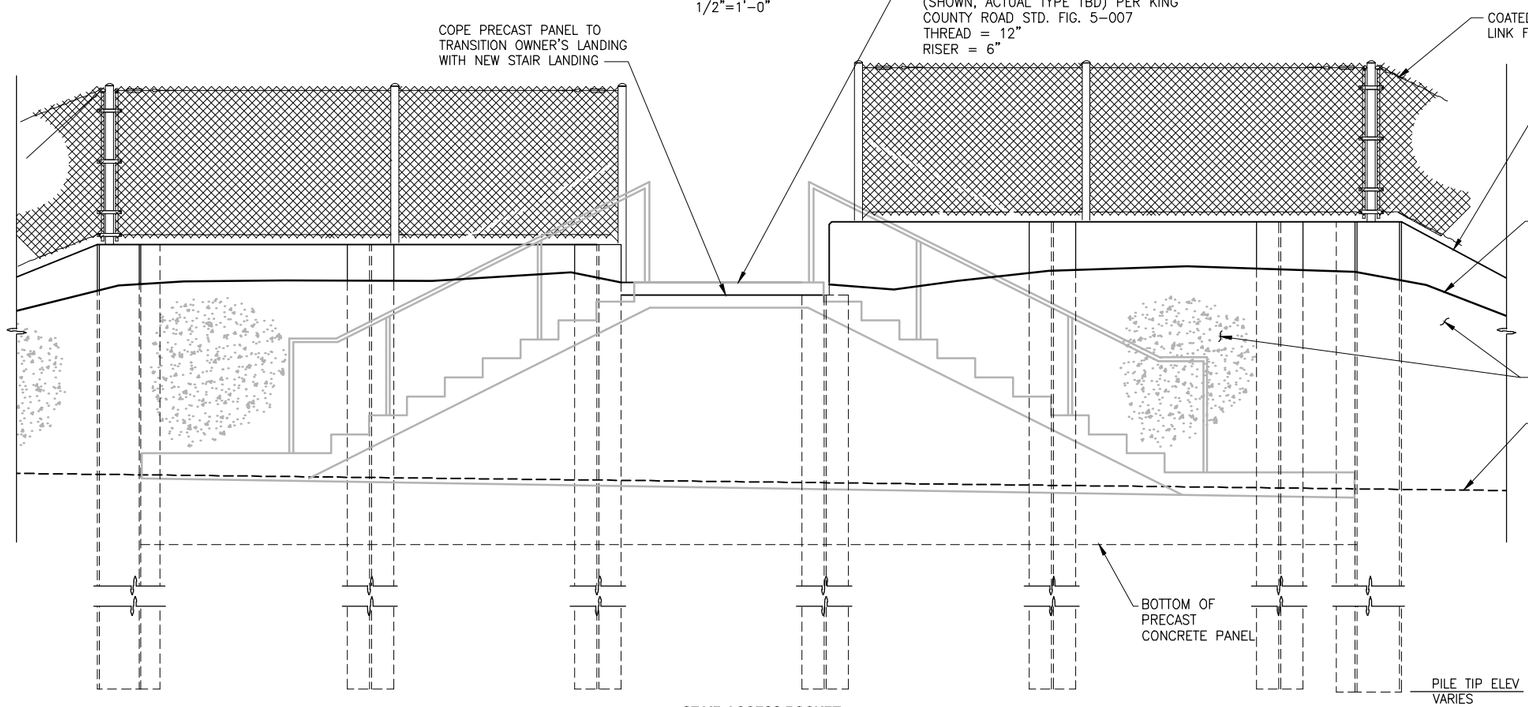

STAIR ACCESS POCKET
ELEVATION
1/2"=1'-0"

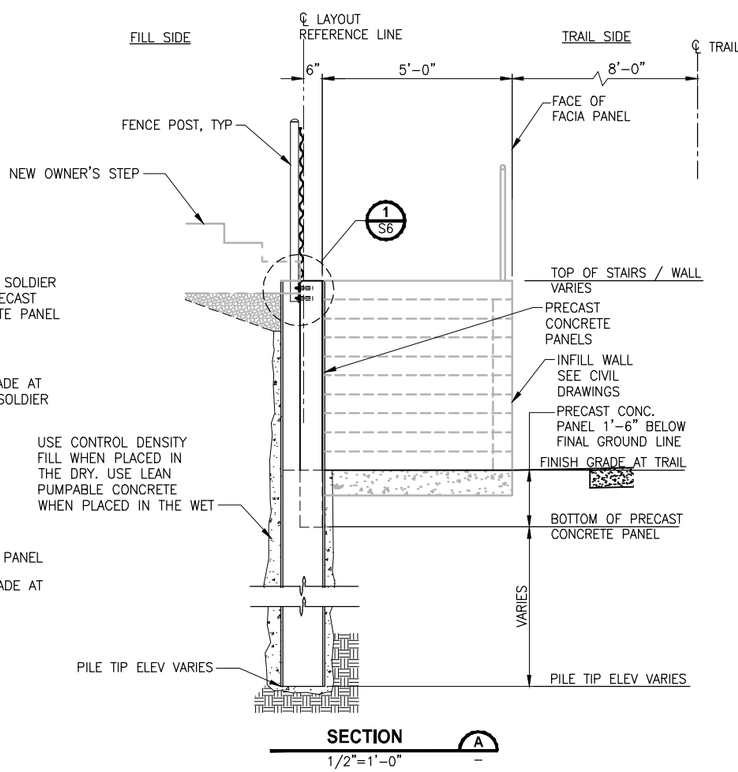

SECTION A
1/2"=1'-0"

CITY OF SAMMAMISH APPROVAL	
City Engineer	Date
Community Development	Date

REVISED 60 % REVIEW SUBMITTAL
NOT FOR CONSTRUCTION

	REVISIONS	DATE	BY

DESIGNED R. MURRAY
DRAWN A. VALENCIA
CHECKED P. JOHANNESSEN
APPROVED Y. HO

ONE INCH AT FULL SCALE. IF NOT, SCALE ACCORDINGLY
FILE NAME BL1521075P19T03S-02
JOB No. 554-1521-075 P19 T03
DATE JULY 2017

ROBERT H. MURRAY — STATE OF WASHINGTON — 14089 — STRUCTURAL ENGINEER — PROFESSIONAL ENGINEER
PRELIMINARY


Parametrix
ENGINEERING . PLANNING . ENVIRONMENTAL SCIENCES
719 2ND AVENUE, SUITE 200 | SEATTLE, WA 98104
P 206.394.3700
WWW.PARAMETRIX.COM

PROJECT NAME
EAST LAKE SAMMAMISH MASTER PLAN TRAIL SOUTH SAMMAMISH SEGMENT B
SAMMAMISH, WA


SOLDIER PILE WALL DETAILS

SHEET NO. 132 OF 158
S5


PATH: U:\PSO\Projects\Clients\1521-KingCo\554-1521-075-ELST\99Docs\CADD\Phase 19\T03 Civil\Dwg\
PLOTTED BY: purgabut DATE: Friday, July 07, 2017 5:41:05 PM
LAYOUT: S5

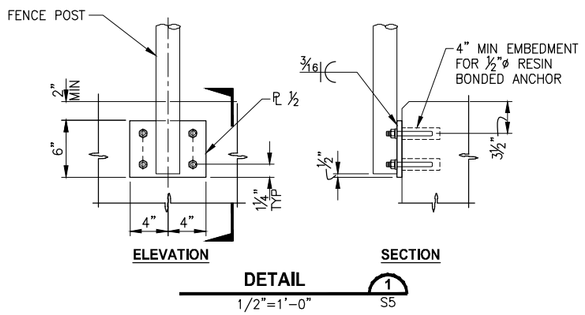


DETAIL 1 — 1/2"=1'-0" — S5

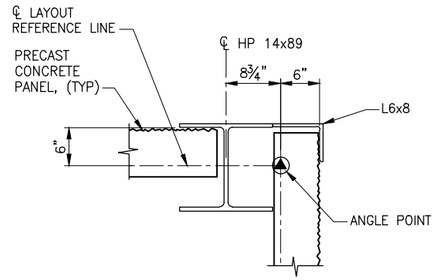

DETAIL 2 — 1'=1'-0" — S5

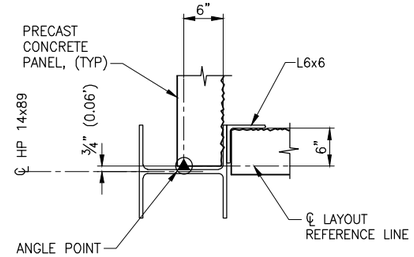

DETAIL 3 — 1'=1'-0" — S5

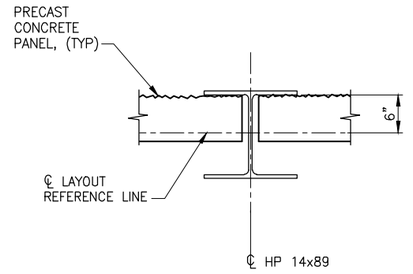

DETAIL 4 — 1'=1'-0" — S6

CITY OF SAMMAMISH APPROVAL	
City Engineer	Date
Community Development	Date

REVISED 60 % REVIEW SUBMITTAL
NOT FOR CONSTRUCTION

	REVISIONS	DATE	BY

DESIGNED R. MURRAY
DRAWN A. VALENCIA
CHECKED P. JOHANNESSEN
APPROVED Y. HO

ONE INCH AT FULL SCALE. IF NOT, SCALE ACCORDINGLY
FILE NAME BL1521075P19T03S-02
JOB No. 554-1521-075 P19 T03
DATE JULY 2017

ROBERT H. MURRAY — STATE OF WASHINGTON — 14089 — STRUCTURAL ENGINEER — PROFESSIONAL ENGINEER
PRELIMINARY

Parametrix
ENGINEERING . PLANNING . ENVIRONMENTAL SCIENCES
719 2ND AVENUE, SUITE 200 | SEATTLE, WA 98104
P 206.394.3700
WWW.PARAMETRIX.COM

PROJECT NAME
EAST LAKE SAMMAMISH
MASTER PLAN TRAIL
SOUTH SAMMAMISH SEGMENT B
SAMMAMISH, WA

SOLDIER PILE WALL DETAILS

SHEET NO. 133 OF 158

S6

PATH: U:\PSO\Projects\Clients\1521-KingCo\554-1521-075-ELST\99Sccs\CADD\Phase 19\T03 Civil\Dwg\
PLOTTED BY: purgabut DATE: Friday, July 07, 2017 5:41:12 PM
LAYOUT: S6