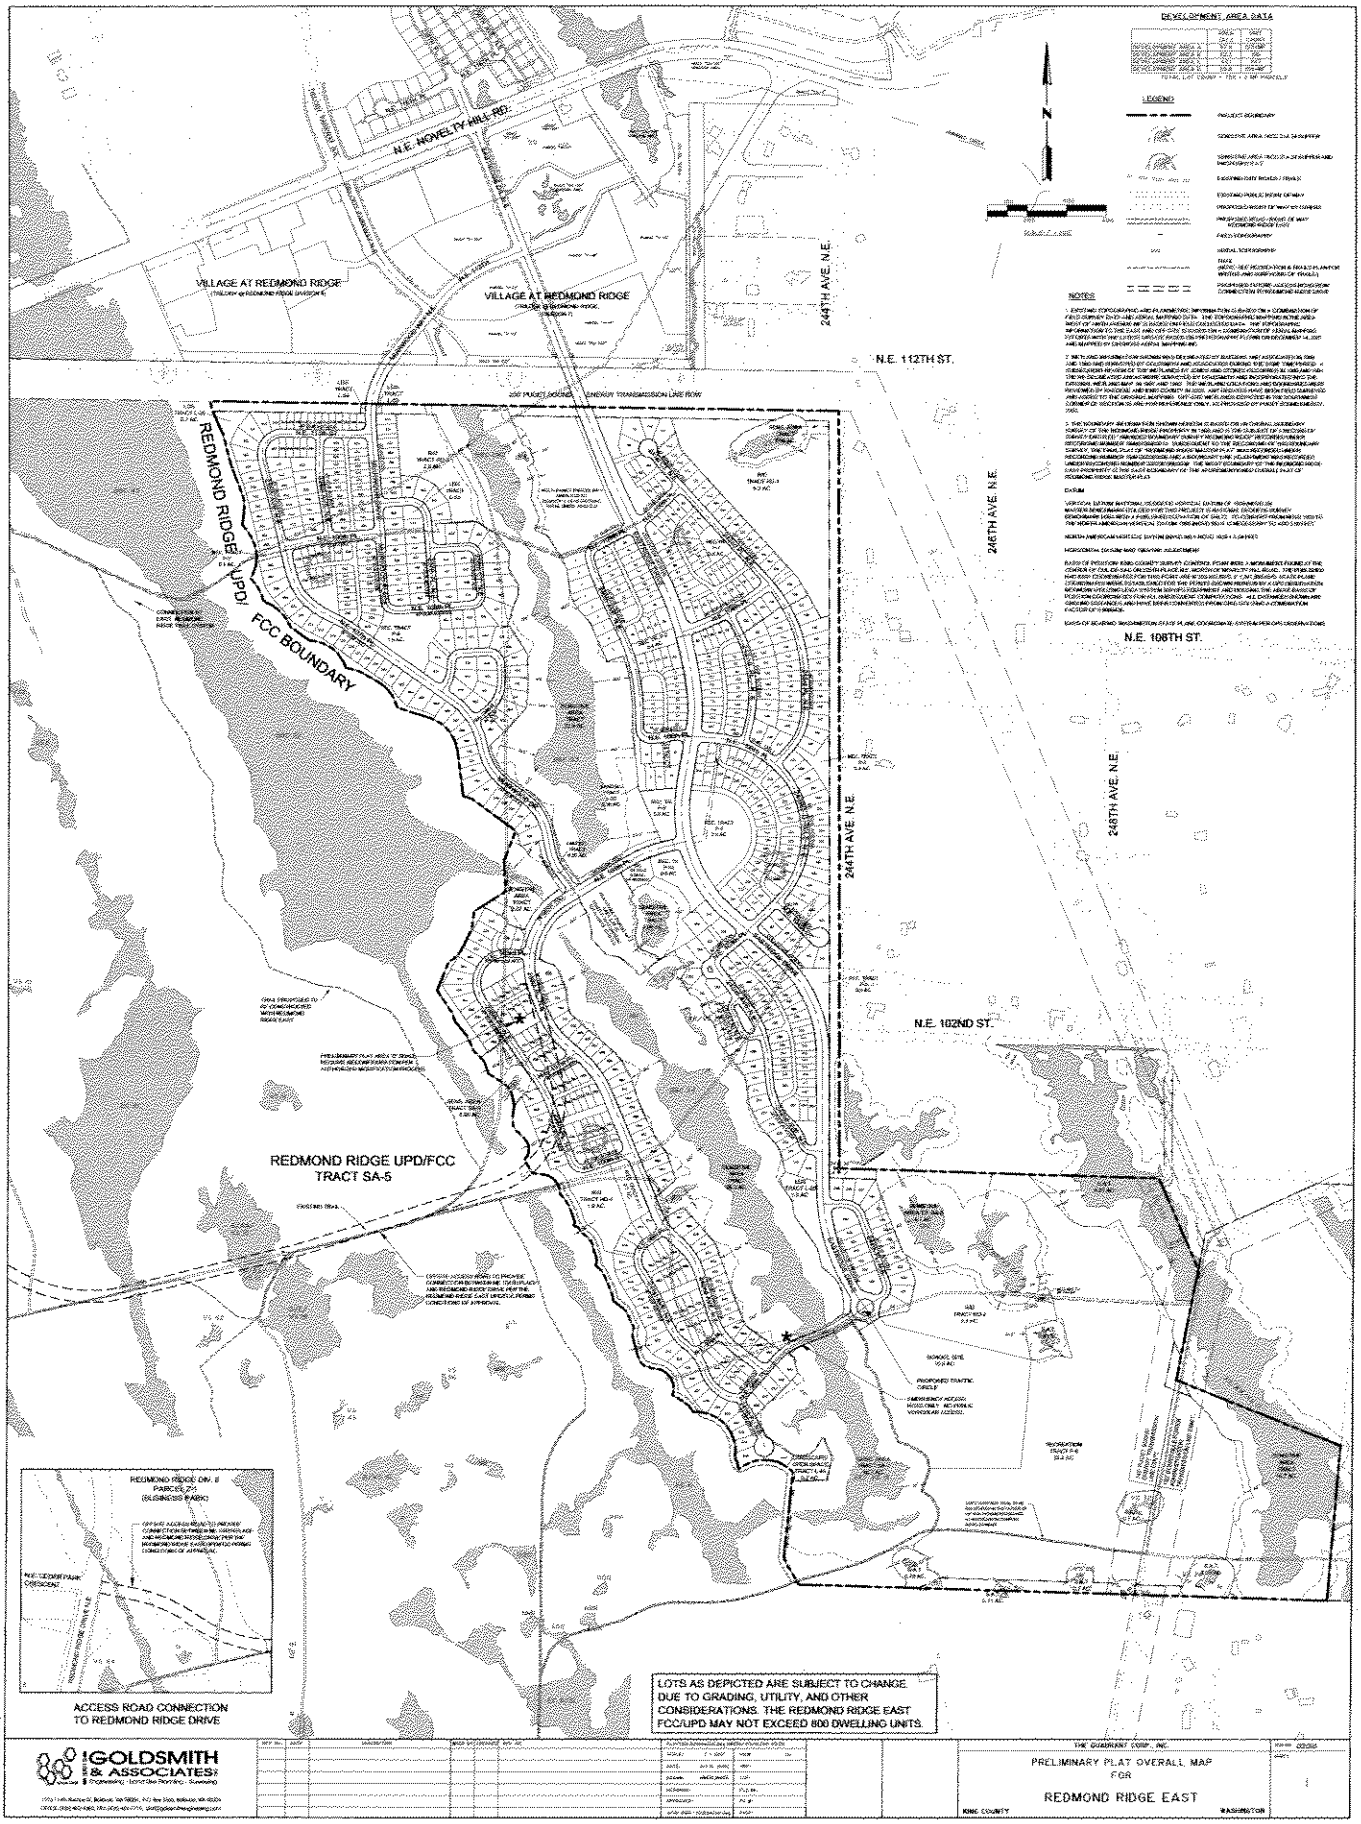

DEVELOPMENT AREA DATA
LEGEND
NOTES
N.E. NOVELTY HILL RD.
VILLAGE AT REDMOND RIDGE
VILLAGE AT REDMOND RIDGE
244TH AVE. N.E.
N.E. 112TH ST.
246TH AVE. N.E.
N.E. 108TH ST.
REDMOND RIDGE UPD/ FCC BOUNDARY
244TH AVE. N.E.
248TH AVE. N.E.
N.E. 102ND ST.
REDMOND RIDGE UPD/FCC
TRACT SA-5
REDMOND RIDGE DIV. II
PARCEL Z-1
(BUSINESS PARK)
ACCESS ROAD CONNECTION
TO REDMOND RIDGE DRIVE
LOTS AS DEPICTED ARE SUBJECT TO CHANGE DUE TO GRADING, UTILITY, AND OTHER CONSIDERATIONS. THE REDMOND RIDGE EAST FCC/UPD MAY NOT EXCEED 800 DWELLING UNITS.
GOLDSMITH & ASSOCIATES
THE QUADRANT CORP., INC.
PRELIMINARY PLAT OVERALL MAP
FOR
REDMOND RIDGE EAST
KING COUNTY
WASHINGTON