MAIN FILE COPY

CDUP 15-0016

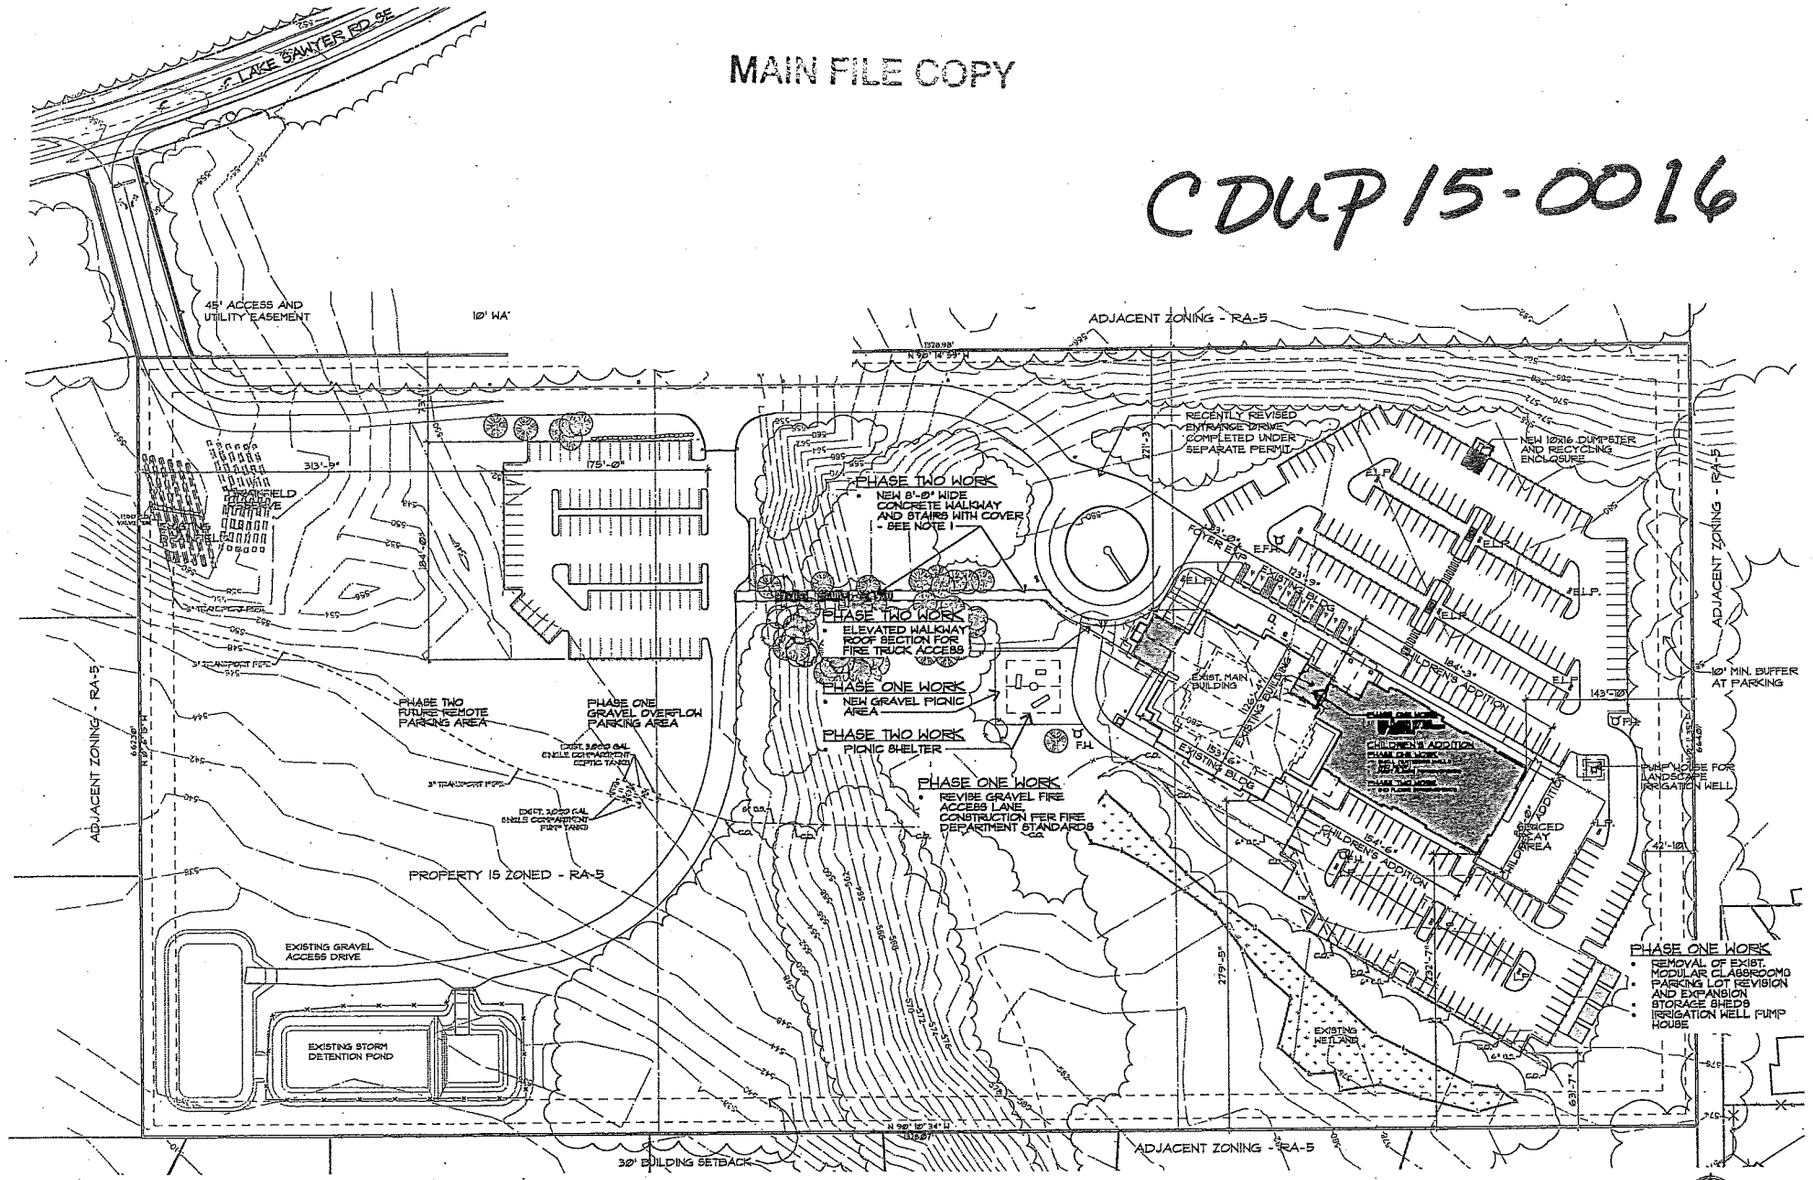

OVERALL SITE PLAN