GRDE19-0063
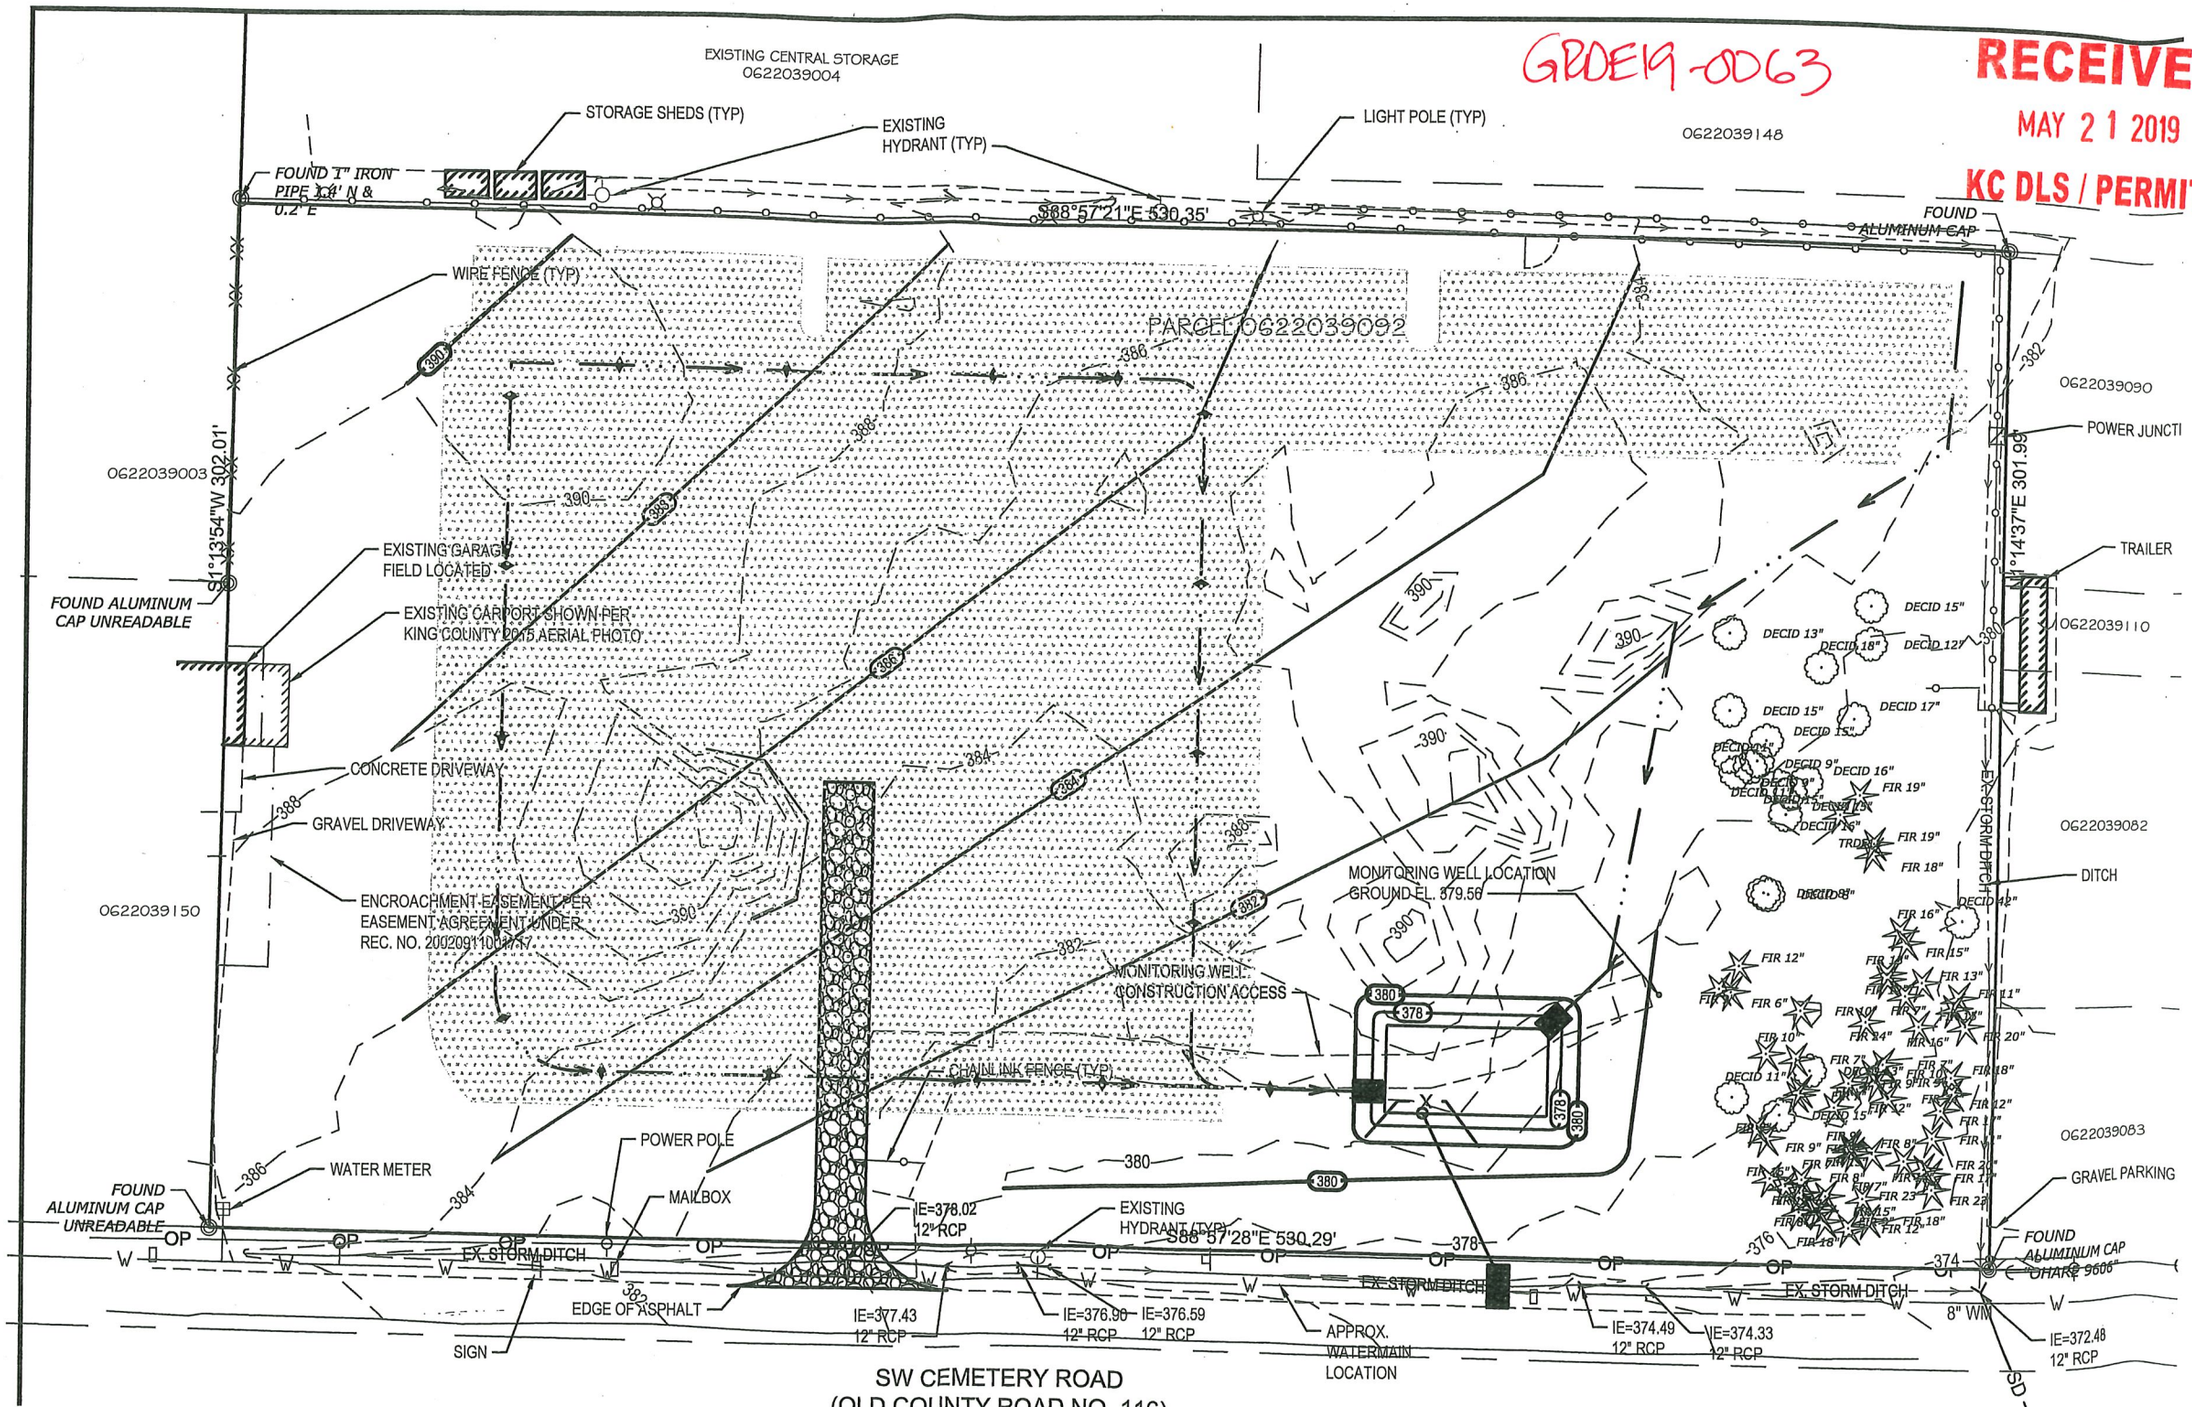
RECEIVED
MAY 21 2019
KC DLS / PERMITS