
NE 1/4, NW 1/4 SECTION 7, TOWNSHIP 24 N, RANGE 7 E, W.M.
KING COUNTY, WASHINGTON

PLAT18-0010
Plat of Aldarra Lots M&N



EASEMENT DETAIL

SCALE: 1" = 60'

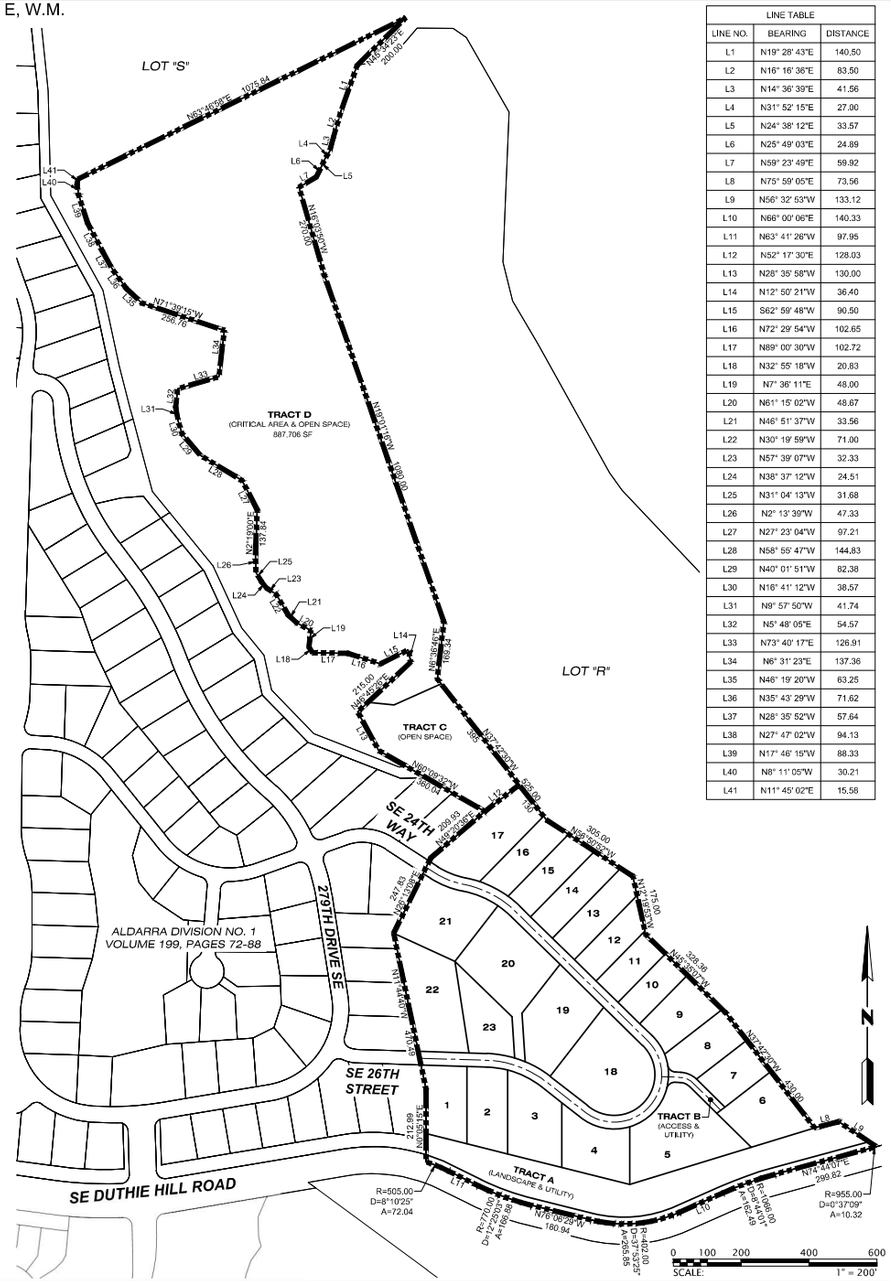

LINE TABLE		
LINE NO.	BEARING	DISTANCE
L1	N19° 28' 43"E	140.50
L2	N16° 16' 36"E	83.50
L3	N14° 36' 39"E	41.56
L4	N31° 52' 15"E	27.00
L5	N24° 38' 12"E	33.57
L6	N25° 49' 03"E	24.89
L7	N59° 23' 49"E	59.92
L8	N75° 59' 05"E	73.56
L9	N56° 32' 53"W	133.12
L10	N66° 00' 06"E	140.33
L11	N63° 41' 26"W	97.95
L12	N52° 17' 30"E	128.03
L13	N28° 35' 58"W	130.00
L14	N12° 50' 21"W	36.40
L15	S62° 59' 48"W	90.50
L16	N72° 29' 54"W	102.65
L17	N89° 00' 30"W	102.72
L18	N32° 55' 18"W	20.83
L19	N7° 36' 11"E	48.00
L20	N61° 15' 02"W	48.67
L21	N46° 51' 37"W	33.56
L22	N30° 19' 59"W	71.00
L23	N57° 39' 07"W	32.33
L24	N38° 37' 12"W	24.51
L25	N31° 04' 13"W	31.68
L26	N2° 13' 39"W	47.33
L27	N27° 23' 04"W	97.21
L28	N58° 55' 47"W	144.83
L29	N40° 01' 51"W	82.38
L30	N16° 41' 12"W	38.57
L31	N9° 57' 50"W	41.74
L32	N5° 48' 05"E	54.57
L33	N73° 40' 17"E	126.91
L34	N6° 31' 23"E	137.36
L35	N46° 19' 20"W	63.25
L36	N35° 43' 29"W	71.62
L37	N28° 35' 52"W	57.64
L38	N27° 47' 02"W	94.13
L39	N17° 46' 15"W	88.33
L40	N8° 11' 05"W	30.21
L41	N11° 45' 02"E	15.58

SCALE: 1" = 200'

GOLDSMITH
LAND DEVELOPMENT SERVICES
1215 114th Ave SE, Bellevue, WA 98004 | PO Box 3565, Bellevue, WA 98009
T 425 462 1080 F 425 462 7719 www.goldsmithengineering.com

PLOTTED: 2018/10/08 12:50 EMALM
DRAWN: EM
APPROVED: LN

L:\2016\16155\3 DEVELOPMENT\CAD\HOST DRAWINGS\PRELIM SHORT PLAT\16155X04.DWG

KEITH J. GOLDSMITH — STATE OF WASHINGTON — 24597 — REGISTERED PROFESSIONAL ENGINEER
LEE D. NYQUIST — STATE OF WASHINGTON — 38984 — REGISTERED PROFESSIONAL LAND SURVEYOR

TACONITE, LLC

JOB NO. 16155

PRELIMINARY PLAT LAYOUT

PRELIMINARY PLAT

ALDARRA LOTS "M" & "N"

28212 SE DUTHIE HILL ROAD KING COUNTY WASHINGTON

SHEET

HC2