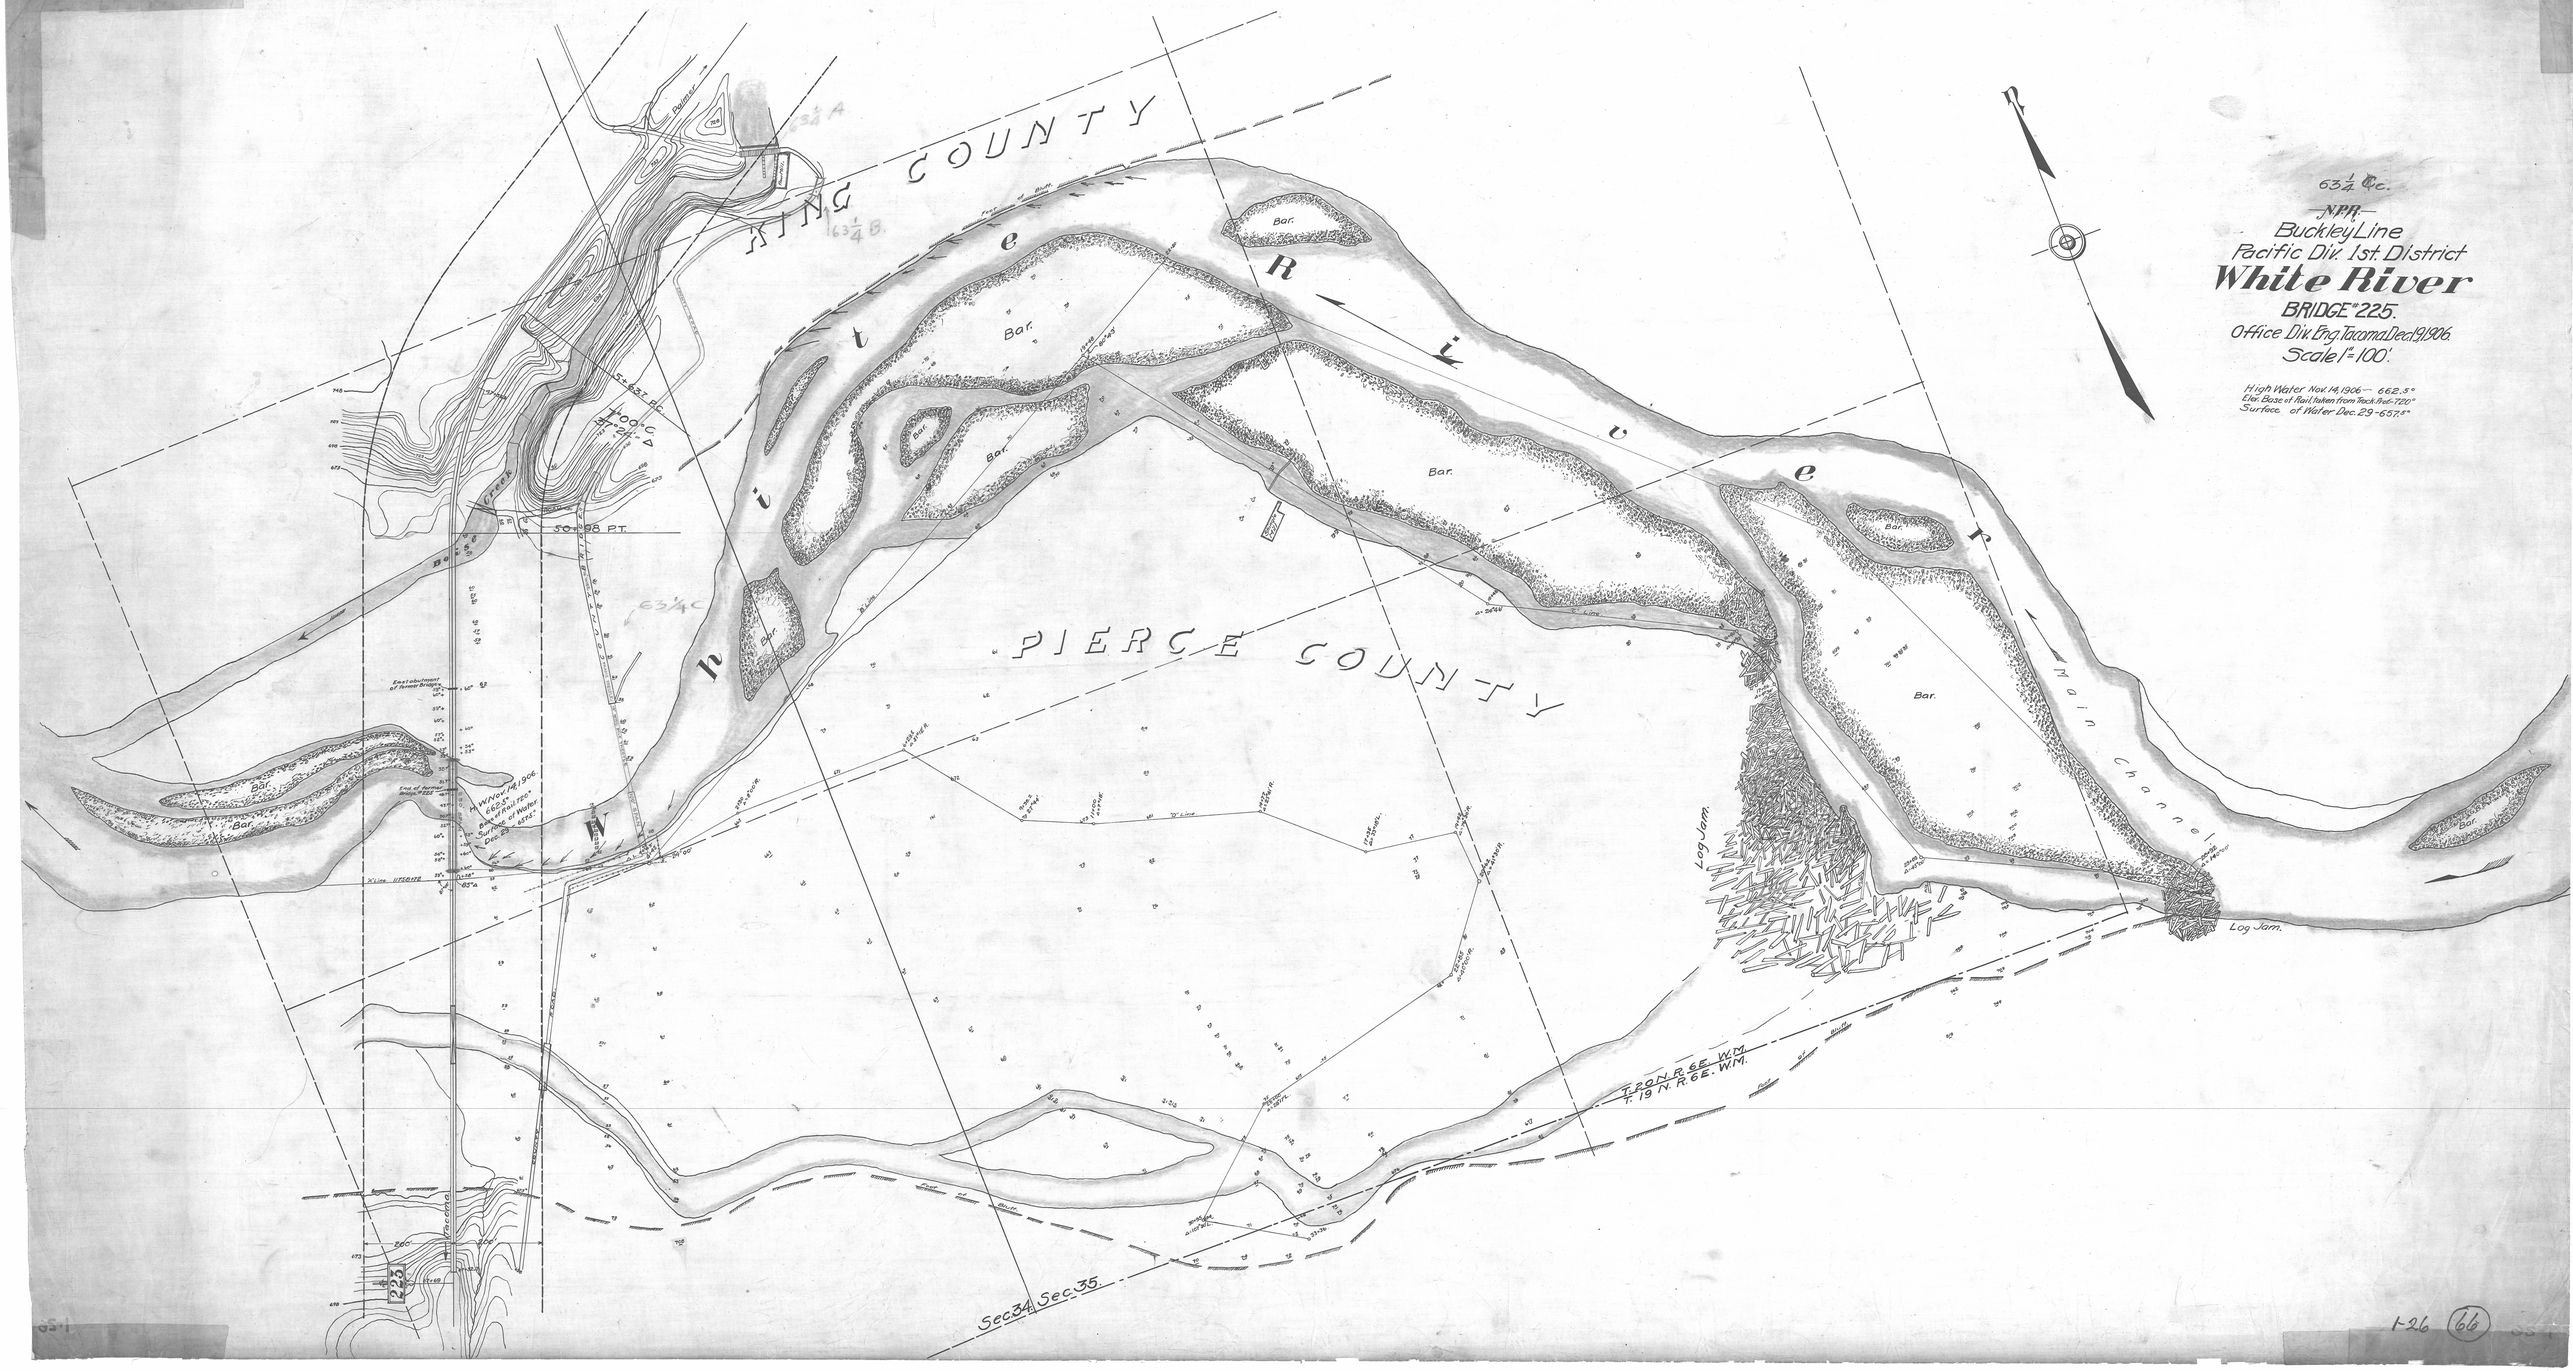
63¼ Cc.
N.P.R.
Buckley Line
Pacific Div. 1st. District
White River
BRIDGE No. 225.
Office Div. Eng. Tacoma Dec. 19, 1906.
Scale 1" = 100'.
High Water Nov. 14, 1906 — 662.5°
Elev. Base of Rail, taken from Track Rod = 720°
Surface of Water Dec. 29 - 657.5°
KING COUNTY
PIERCE COUNTY
White River
Main Channel
Bar.
Log Jam.
Log Jam.
T. 20 N. R. 6 E. W.M.
T. 19 N. R. 6 E. W.M.
Sec. 34 Sec. 35.
63¼ A
63¼ B.
63¼ C
50+98 P.T.
223
1-26
66